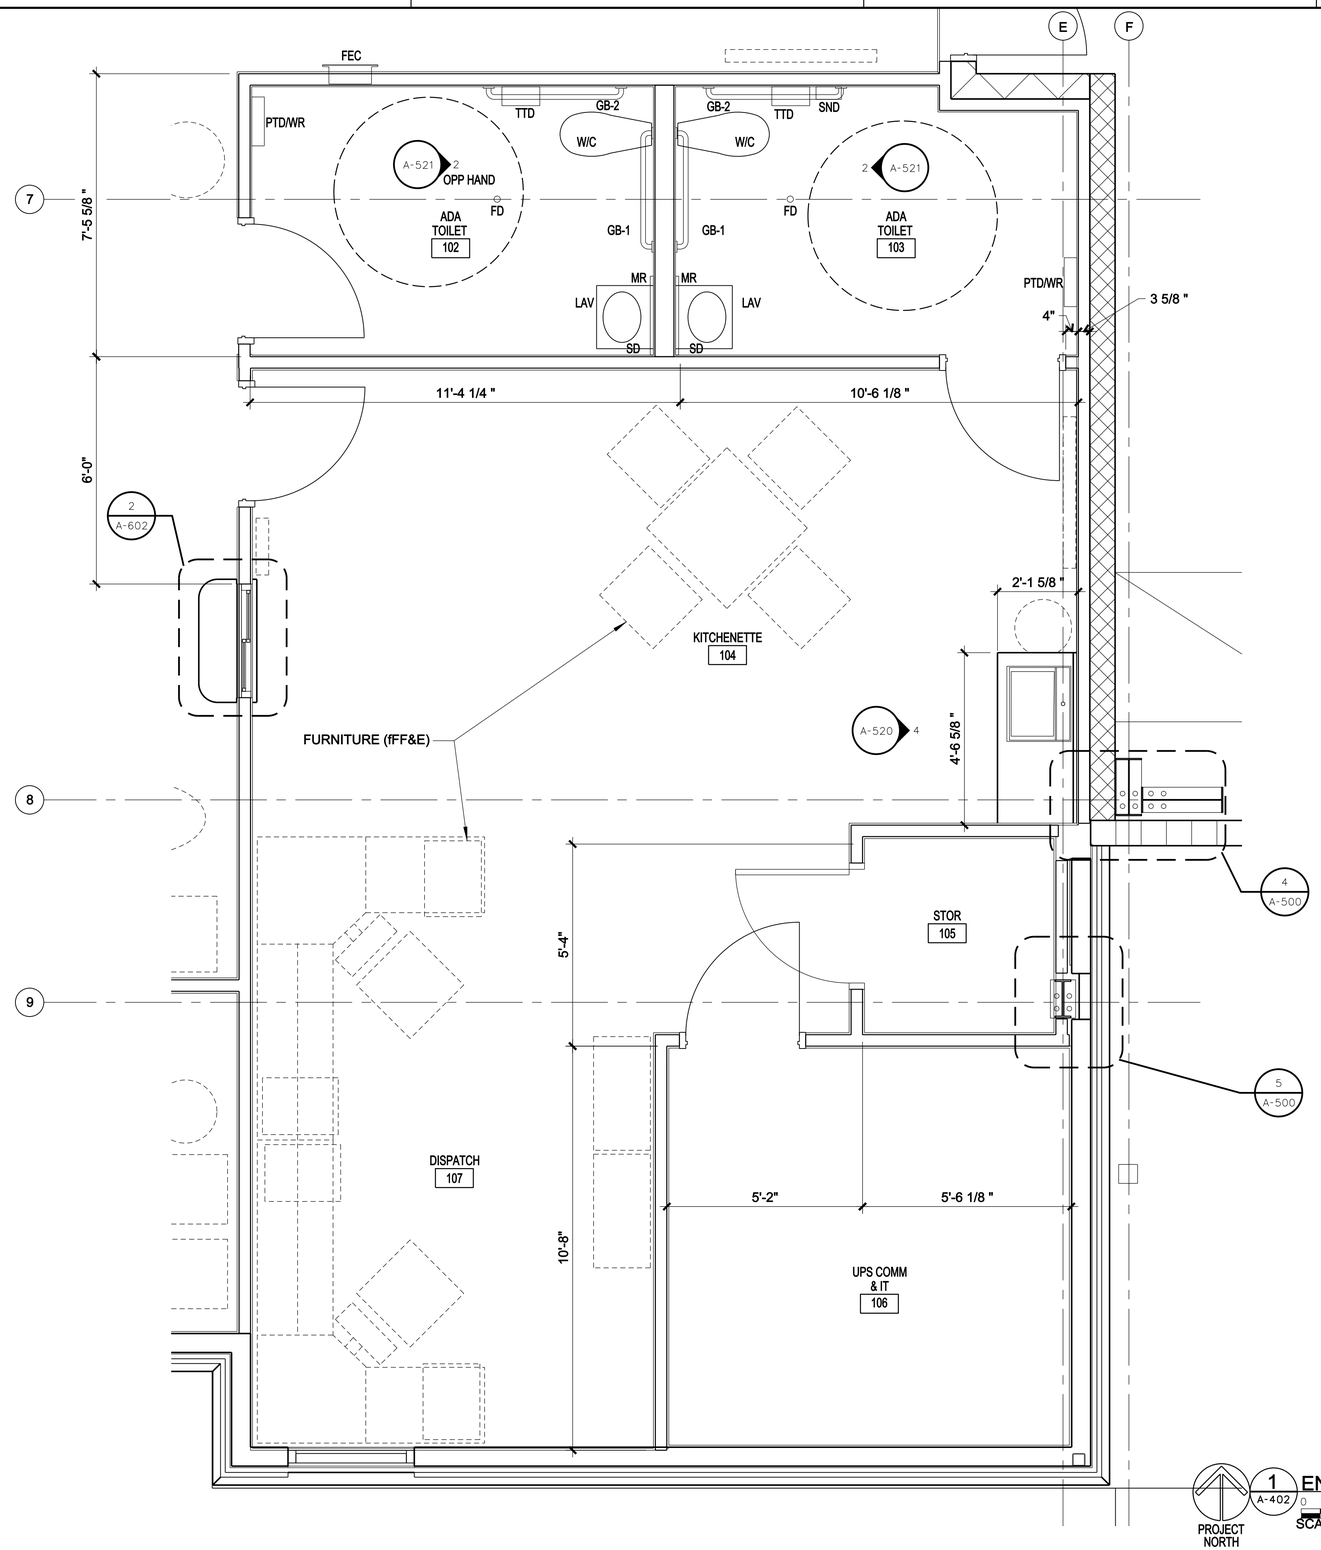

1 A-402 ENLARGED DISPATCH PLAN

SCALE: 1/2" = 1'-0"

LEGEND

W/C	WATER CLOSET - SEE PLUMBING
LAV	LAVATORY - SEE PLUMBING
SHWR	SHOWER - SEE PLUMBING
SH	SOAP HOLDER
SC	SHOWER CURTAIN
SCR	SHOWER CURTAIN ROD
GB-1	GRAB BAR (1) 36" LENGTH
GB-2	GRAB BAR (2) 42" LENGTH
MS	MOP SINK - SEE PLUMBING
TTD	TOILET TISSUE DISPENSER
SND	SANITARY NAPKIN DISPOSAL
MR	MIRROR
PTD/WR	PAPER TOWEL DISPENSER/ WASTE RECEPTACLE
SD	SOAP DISPENSER

FURNITURE, SEE I DRAWINGS (FF&E)

FIRE EXTINGUISHER, SEE DETAIL 8/A-501

FD FLOOR DRAIN, SEE PLUMBING

GENERAL NOTES:

1. TOILET ROOMS FLOOR TO SLOPE TO DRAIN.

STATE OF COLORADO 03/03/10 MARK GILLILAND 203655 LICENSED ARCHITECT

03 MARCH 2010 FINAL DESIGN ISSUED FOR CONSTRUCTION

US Army Corps of Engineers Savannah District

MARK	DESCRIPTION	DATE	APPR.
A	65% PRE-FINAL DESIGN	7/29/09	
B	100% FINAL DESIGN	9/18/09	

MARK	DESCRIPTION	DATE	APPR.

U.S. ARMY CORPS OF ENGINEERS
HUNTSVILLE CENTER

DESIGNED BY: HM
DWN BY: KH/DRW
CKD BY: NG
SUBMITTED BY: STOA ARCHITECTS
PLOT SCALE: AS NOTED
PLOT DATE: 3/3/2010
SIZE: ANSI D
FILE NAME: FS_A-402.dgn
DATE: 03-MARCH-2010
SOLICITATION NO.: W912DY-08-R-0020
CONTRACT NO.: W912DY-09-C-0003
FILE NUMBER:

STOA ARCHITECTS
121 EAST GOVERNMENT STREET
PENSACOLA, FL 32502

15TH STREET FIRE STATION
FORT STEWART, GEORGIA

ENLARGED FLOOR PLANS

SHEET IDENTIFICATION
A-402
SHEET 53 OF 117

FS_A-402.dgn 3/3/2010 3:56:19 PM tinaw