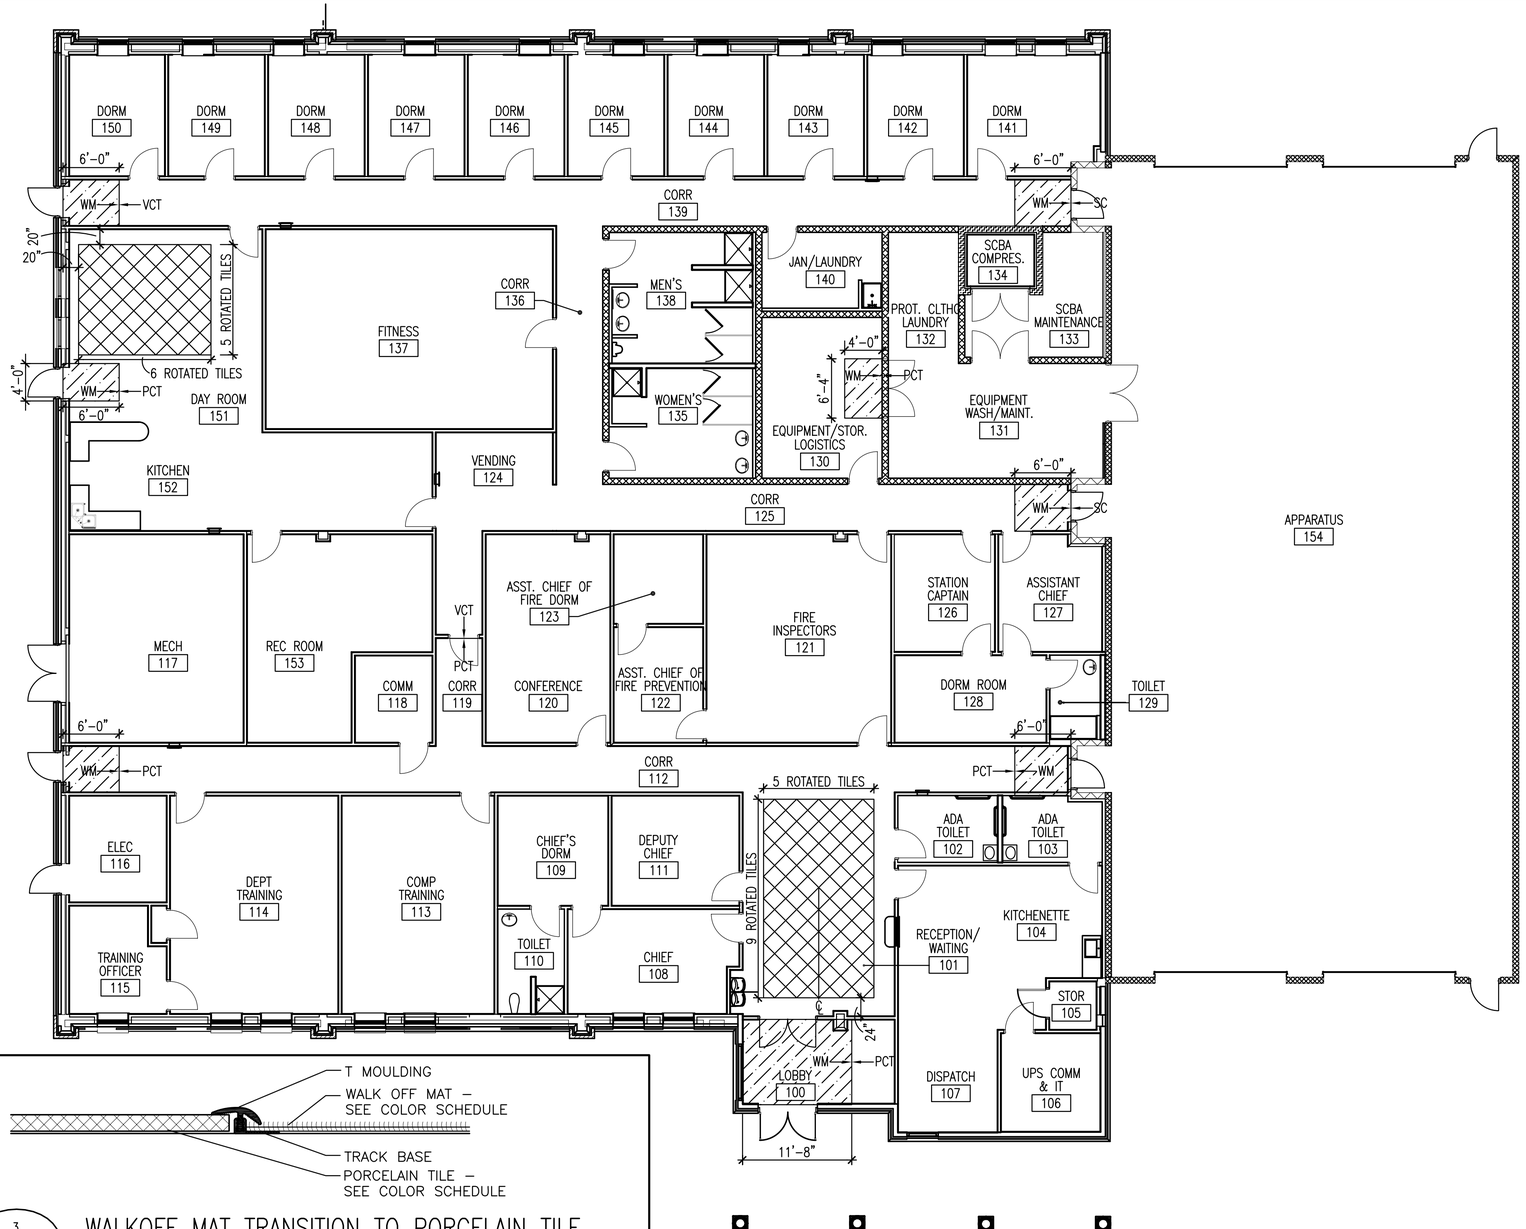

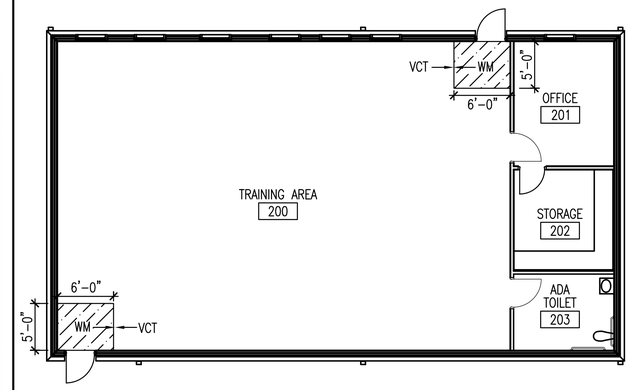

ACTUAL NORTH PROJECT NORTH

2 I-125 | I-125

FINISH FLOOR PLAN–TRAINING

8' 4' 0' 8' 16'

SCALE: 1/8" = 1'-0"

3 I-125 | I-125

WALKOFF MAT TRANSITION TO PORCELAIN TILE

4" 2" 0' 4" 8"

SCALE: 3" = 1'-0"

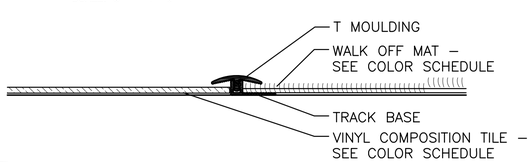

4 I-125 | I-125

WALKOFF MAT TRANSITION TO VCT

4" 2" 0' 4" 8"

SCALE: 3" = 1'-0"

ACTUAL NORTH PROJECT NORTH

1 I-125 | I-125

FINISH FLOOR PLAN

8' 4' 0' 8' 16'

SCALE: 1/8" = 1'-0"

LEGEND

PCT–1 – ROTATED 45 DEGREES

WM–1 WALKOFF MAT

ABBREVIATIONS

PCT	PORCELAIN CERAMIC TILE
WM	WALK OFF MAT
SC	SEALED CONCRETE
VCT	VINYL COMPOSITION TILE

GENERAL NOTES

1. SEE SHEET I–700 FOR ALL SPECIFIC COLOR AND FINISH INFORMATION.

STATE OF COLORADO 03/03/10 MARK GILLILAND 203655 LICENSED ARCHITECT

US Army Corps of Engineers® Huntsville District

MARK	DESCRIPTION	DATE	APPR.	MARK	DESCRIPTION	DATE	APPR.
A	65% PRE-FINAL DESIGN	7/29/09					
B	100% FINAL DESIGN	9/18/09					
C	DESIGN COMPLETE	2010					

U.S. ARMY CORPS OF ENGINEERS
HUNTSVILLE CENTER

DESIGNED BY: JS
DWN BY: JS
CKD BY: NG
SUBMITTED BY: STOA ARCHITECTS
PLOT SCALE: AS NOTED
PLOT DATE:
DATE: 03-MARCH-2010
SOLICITATION NO.: W912DY-09-R-0020
CONTRACT NO.: W912DY-09-C-0003
FILE NUMBER: FLJ-1-125.DWG
SIZE: ANSI D
FILE NAME:

STOA ARCHITECTS
121 EAST GOVERNMENT STREET
PENSACOLA, FL 32502

15TH STREET FIRE STATION
FORT STEWART, GEORGIA

FINISH FLOOR PLANS

SHEET IDENTIFICATION
I-125
SHEET 70 OF 117

03-MARCH-2010 FINAL DESIGN ISSUE FOR CONSTRUCTION

08050
M008ED45