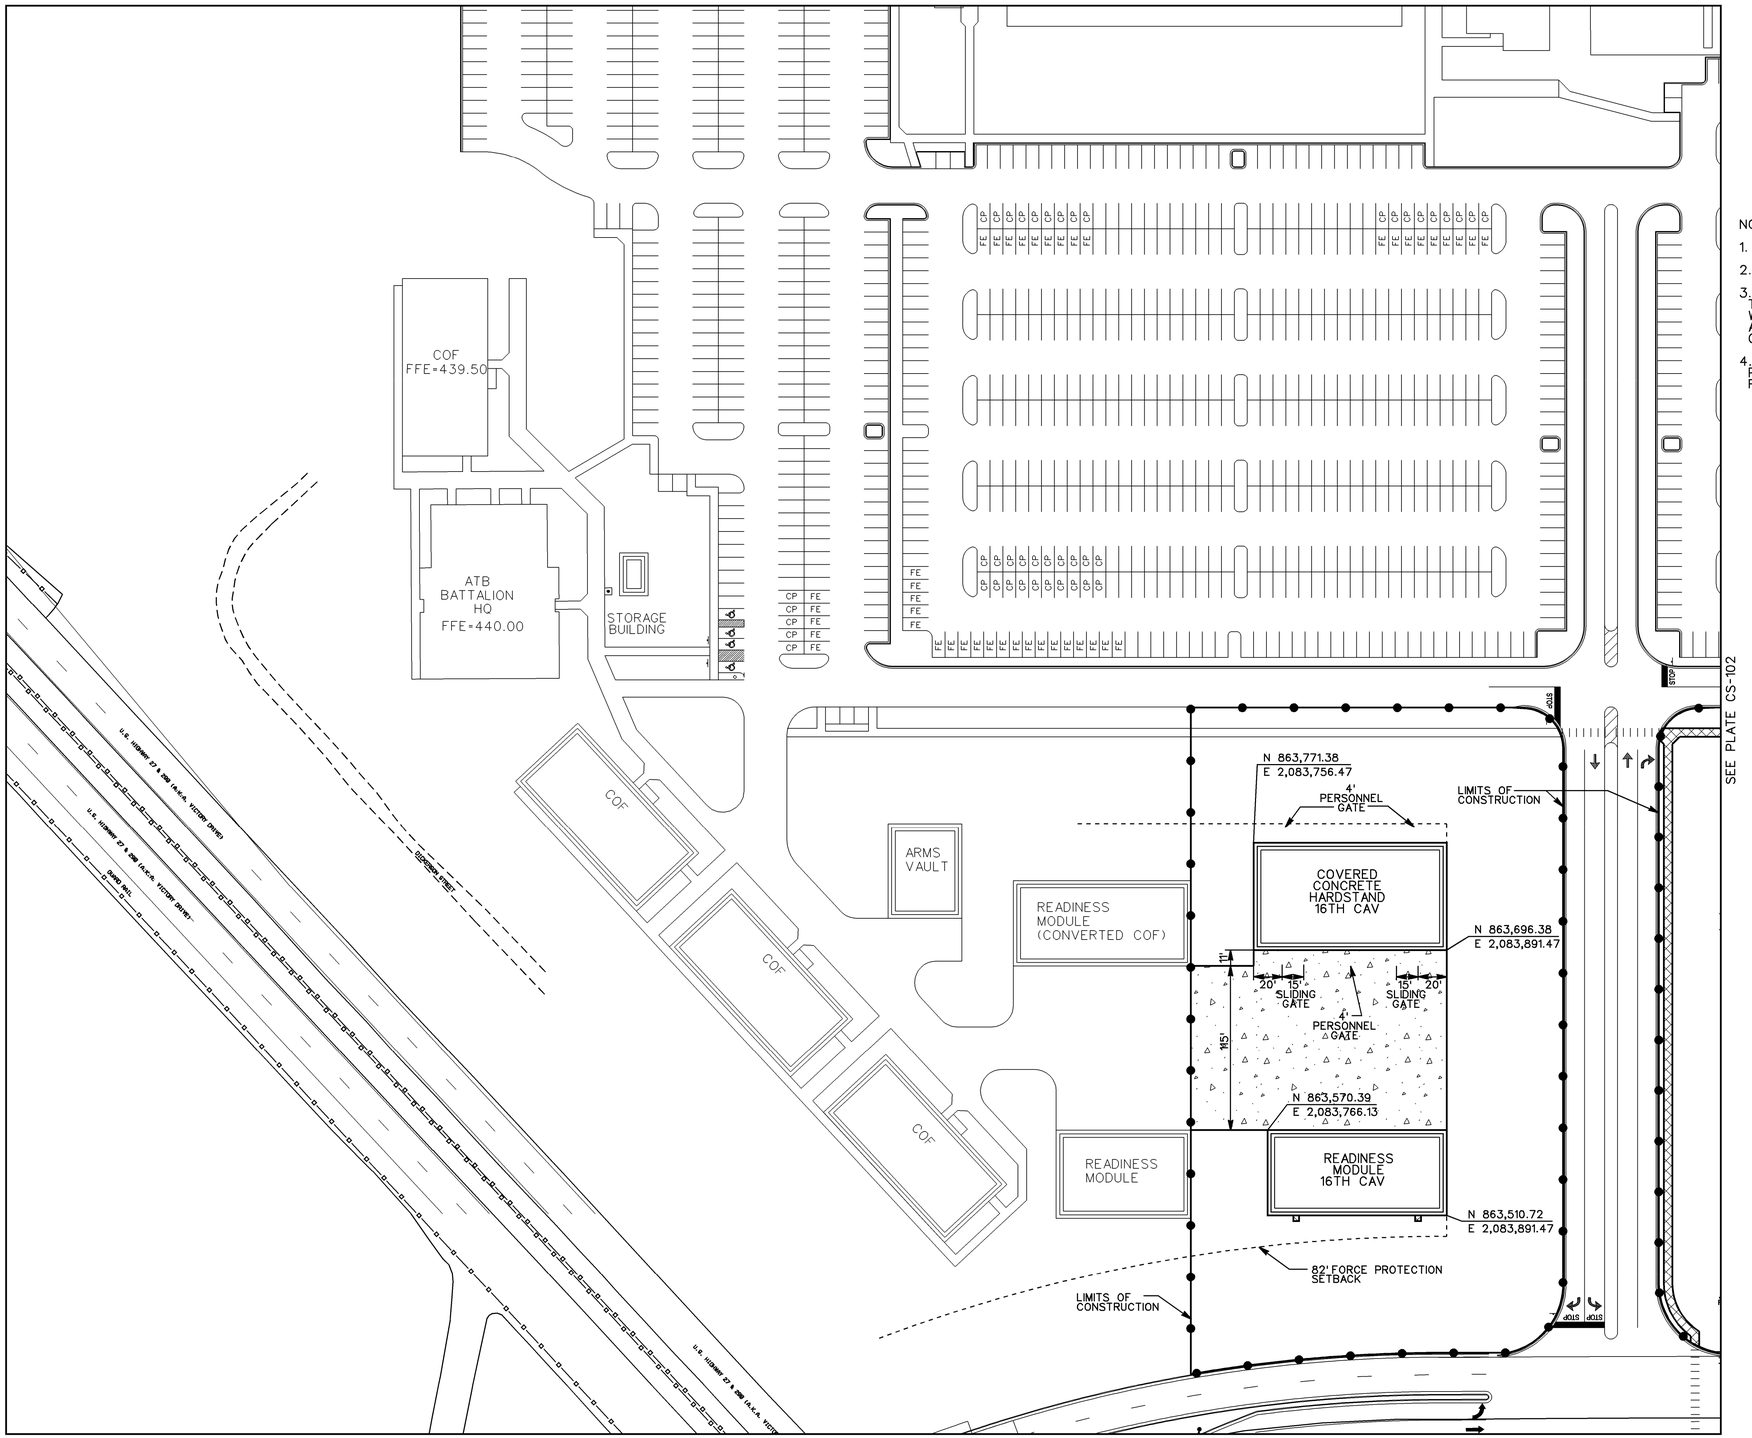

NOTES:

1. SEE PLATE C-103 FOR CIVIL LEGENDS.
2. SEE PLATE C-104 FOR GENERAL NOTES.
3. CONSTRUCTION IS UNDERWAY ADJACENT TO THIS PROJECT SITE, CONTRACT NUMBER W91278-07-D-0035, FY-07 PN64459/65056, ATB HEADQUARTERS AND 1ET BRIGADE COMPLEX PHASE 1.
4. THE LIMITS OF CONSTRUCTION OF PROJECT W91278-07-D-0035 AND THIS PROJECT OVERLAP.

KEY PLAN

SCALE: 1"=50'

50' 0 50' 100'

US ARMY CORPS
OF ENGINEERS
SAVANNAH

SYMBOL	DESCRIPTION	DATE	BY

DESIGNED BY:
DWN BY:
CKD BY:
SUBMITTED BY:
FILE NAME:
SIZE: D 22"X34"
PLOT SCALE:
DATE: 17 MARCH 2008
SOLICITATION NO.: W912HN-07-X-3369
CONTRACT NO.:
CATEGORY CODE: 171-20-02
PLOT DATE:

U. S. ARMY ENGINEER DISTRICT
CORPS OF ENGINEERS
SAVANNAH DISTRICT

GENERAL INSTRUCTION COMPLEX
FORT BENNING, GEORGIA
SITE WORK

SITE LAYOUT PLAN 'A'

PLATE REFERENCE NUMBER
CS-101
SHEET 8

L:\ProjectWise_Projects\Ben0582_COS\07X1309_VOL 1\Civil\nk1cs101sp.dgn
11-MAR-2008 08:08
kGenelos

L:\ProjectWise_Projects\Ben0582_COS\07X1309_VOL 1\Civil\nk1cs101sp.dgn
11-MAR-2008 08:08
kGenelos