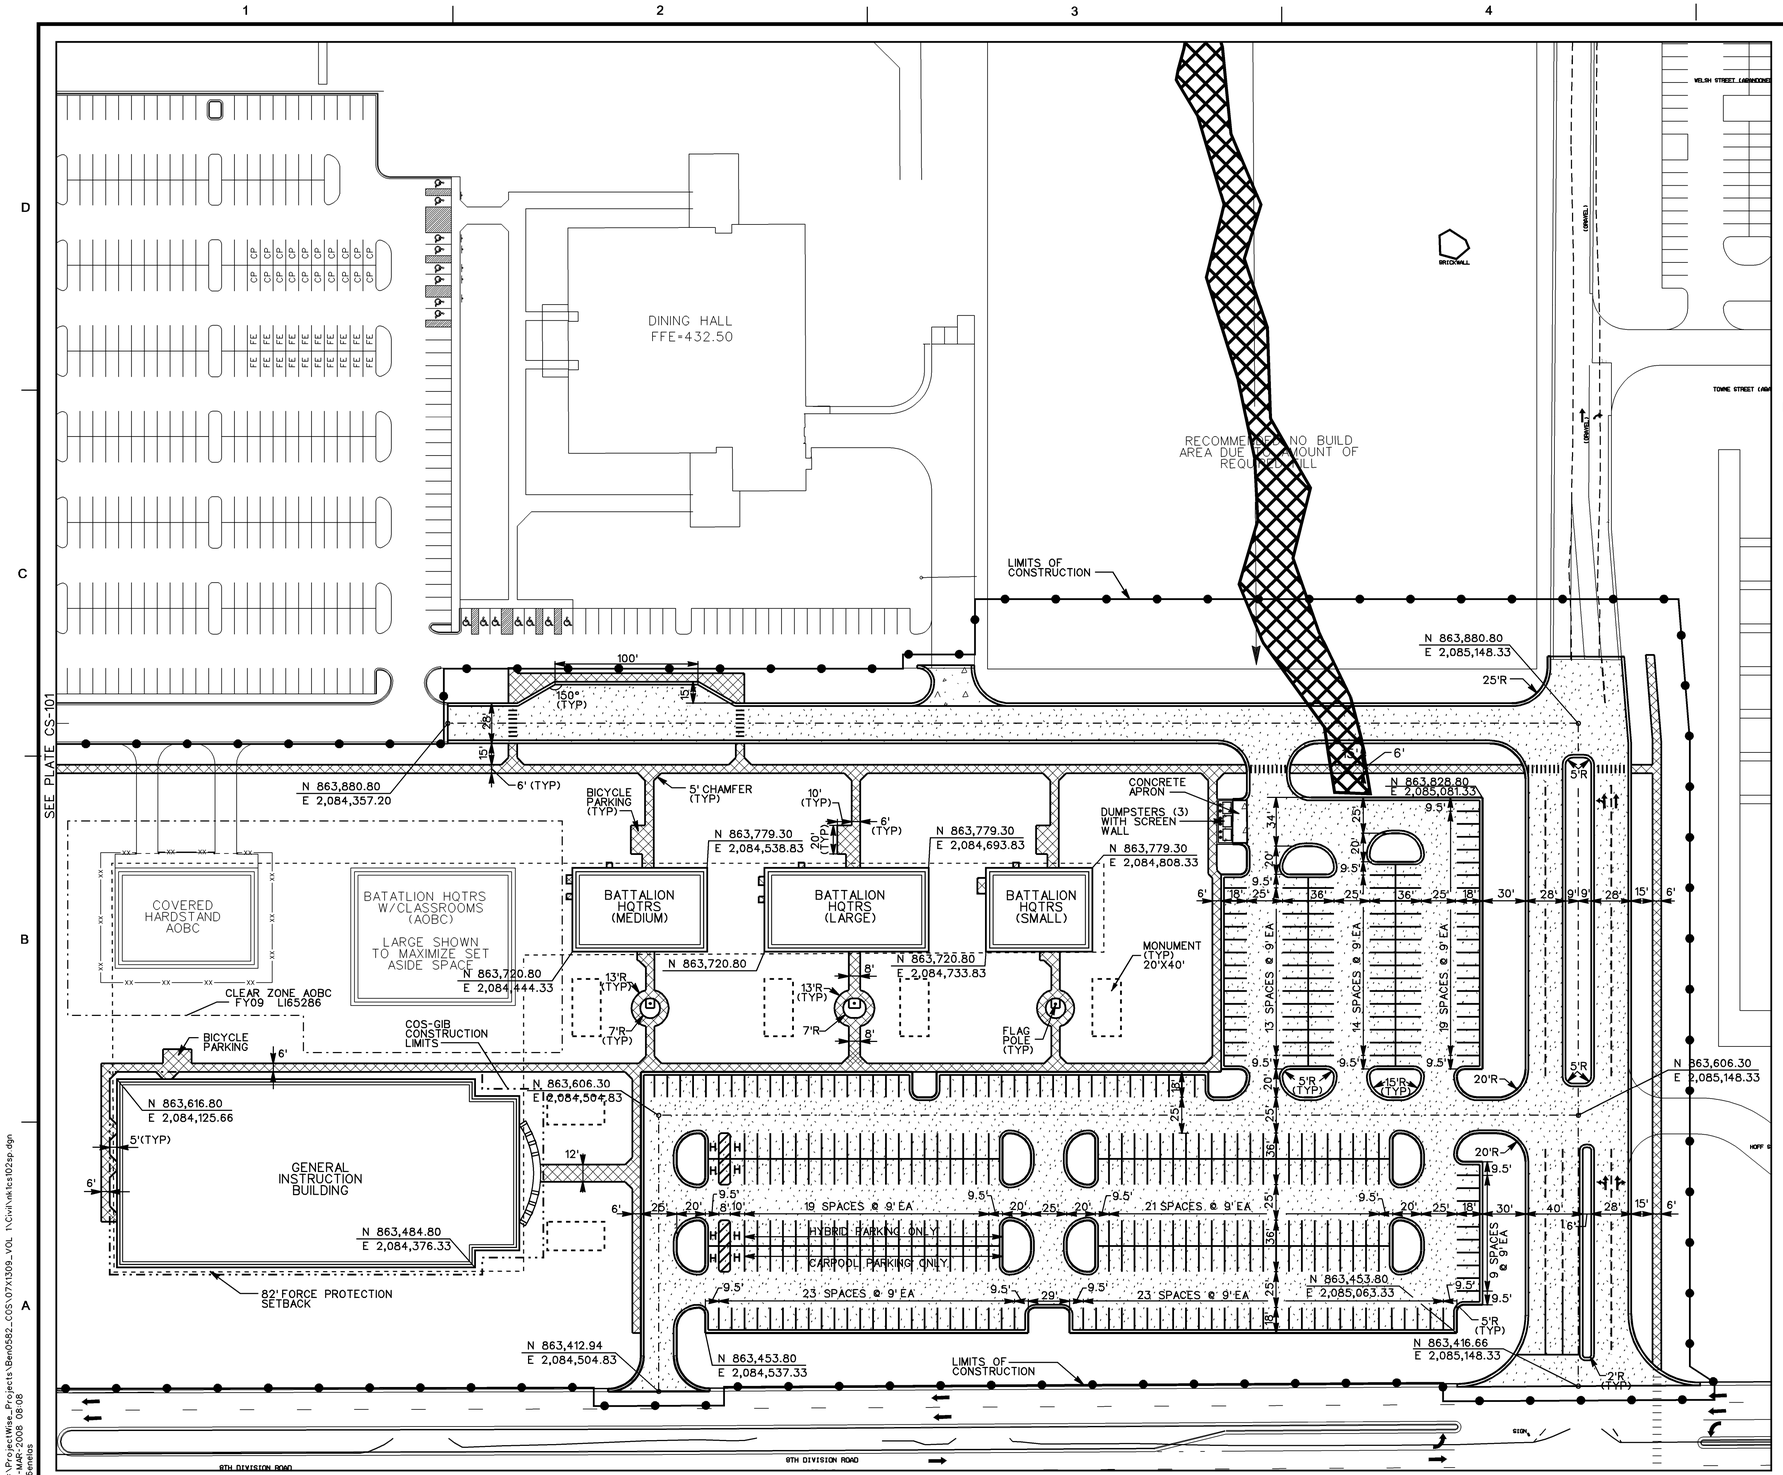

LEGEND

LEGEND

WETLANDS/ STATE WATERS

NOTES:

1. SEE PLATE C-103 FOR CIVIL LEGENDS.
2. SEE PLATE C-104 FOR GENERAL NOTES.
3. CONSTRUCTION IS UNDERWAY ADJACENT TO THIS PROJECT SITE, CONTRACT NUMBER W91278-07-D-0035, FY-07 PN64459/65056, ATB HEADQUARTERS AND IET BRIGADE COMPLEX PHASE 1.
4. THE LIMITS OF CONSTRUCTION OF PROJECT W91278-07-D-0035 AND THIS PROJECT OVERLAP.
5. CONSTRUCTION ON THE SITE IS AVAILABLE IN ALL AREAS WITH THE LIMITS OF CONSTRUCTION EXECPT WITHIN 50 FEET OF THE DOG KENNEL FENCING. THE DOG KENNEL AREA WILL BE AVAILABLE ONCE THE DOG KENNEL IS RELOCATED AS PART OF THIS PROJECT.
6. STATE WATERS SHOWN IS CLASSIFIED AS AN INTERMITTED STREAM.
7. DIVIDED ROAD TYING INTO 8TH DIVISION ROAD SHALL ADJUSTED AS NEED FOR CORRECT QUEUING SEQUENCE AND SAFETY.

A B

KEY PLAN

SCALE: 1"=50'

50' 0 50' 100'

US ARMY CORPS OF ENGINEERS SAVANNAH

SYMBOL	DESCRIPTION	DATE	BY

DESIGNED BY:
DWN BY:
CKD BY:
SUBMITTED BY:
FILE NAME:
SIZE: D
24x36
PLOT SCALE:
DATE: 17 MARCH 2008
SOLICITATION NO.: W91278-07-R-0309
CONTRACT NO.:
CATEGORY CODE: 17-20-02
PLOT DATE:

U.S. ARMY ENGINEER DISTRICT
CORPS OF ENGINEERS
SAVANNAH DISTRICT

GENERAL INSTRUCTION COMPLEX
FORT BENNING, GEORGIA
SITE WORK

SITE LAYOUT PLAN 'B'

PLATE REFERENCE NUMBER
CS-102
SHEET 9

L:\ProjectWise_Projects\Ben0582_COS\07X1309_V0L 1\Civil\nk1cs102sp.dgn
11-MAR-2008 08:08
k6enelas