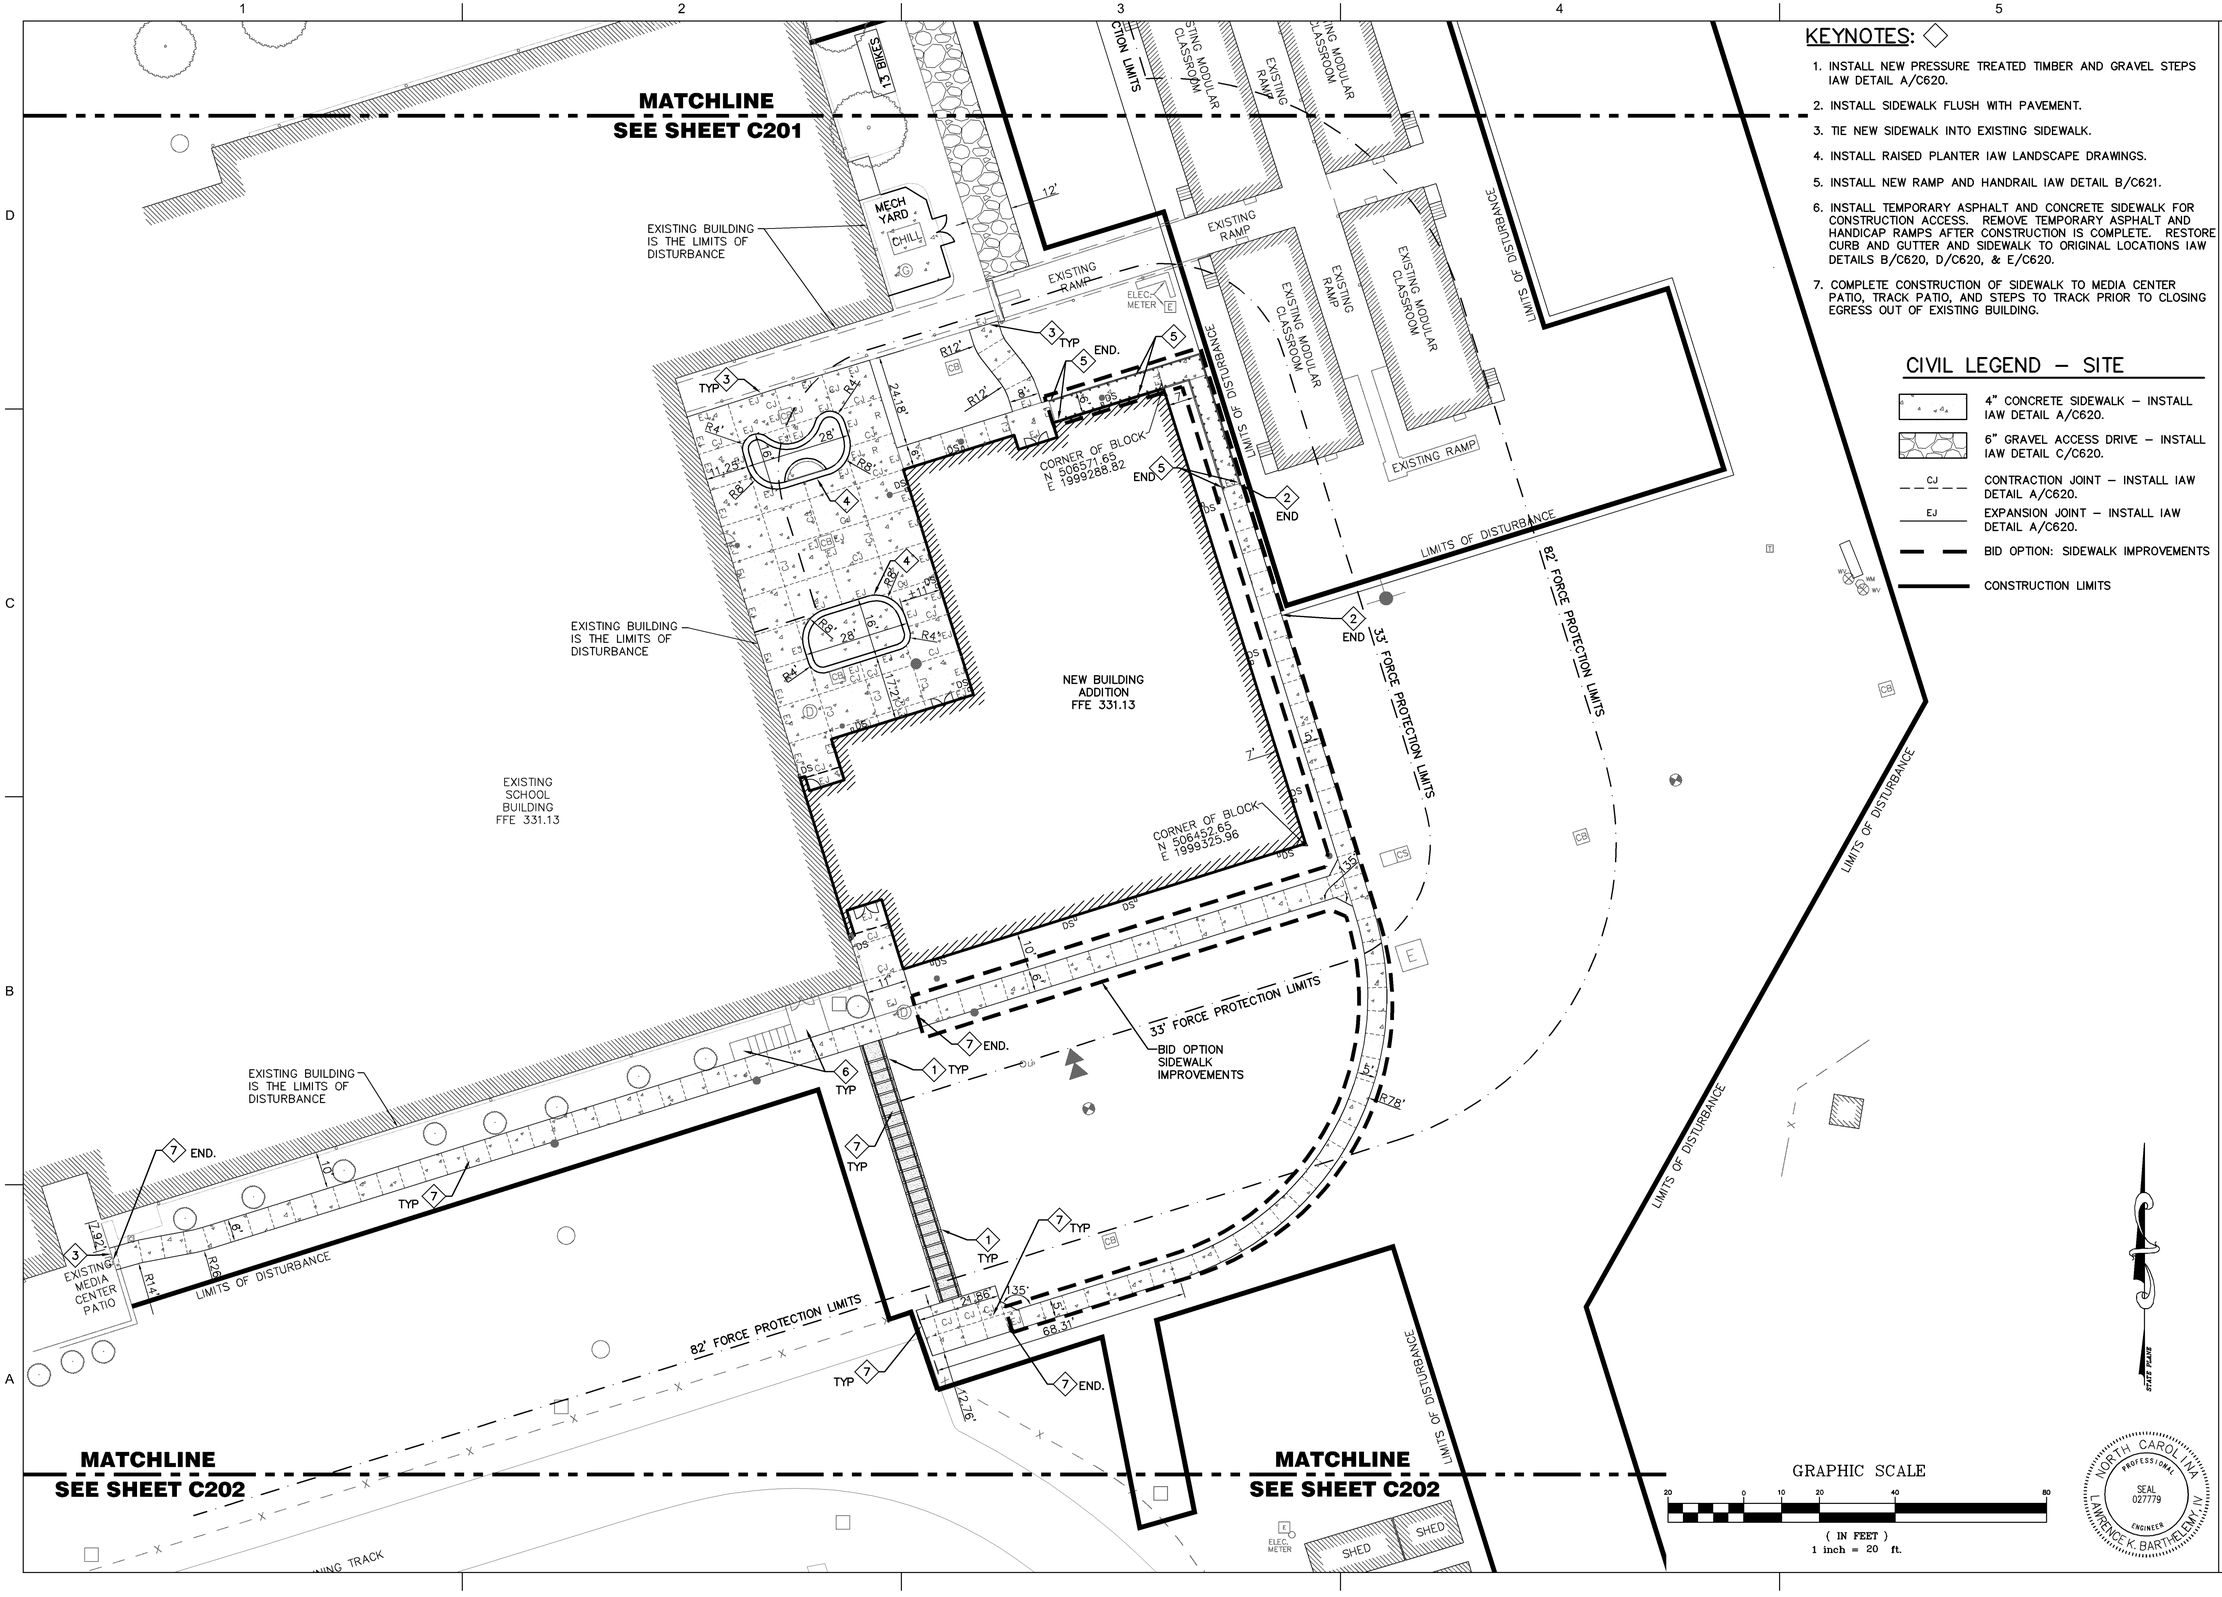

KEYNOTES:

1. INSTALL NEW PRESSURE TREATED TIMBER AND GRAVEL STEPS IAW DETAIL A/C620.
2. INSTALL SIDEWALK FLUSH WITH PAVEMENT.
3. TIE NEW SIDEWALK INTO EXISTING SIDEWALK.
4. INSTALL RAISED PLANTER IAW LANDSCAPE DRAWINGS.
5. INSTALL NEW RAMP AND HANDRAIL IAW DETAIL B/C621.
6. INSTALL TEMPORARY ASPHALT AND CONCRETE SIDEWALK FOR CONSTRUCTION ACCESS. REMOVE TEMPORARY ASPHALT AND HANDICAP RAMPS AFTER CONSTRUCTION IS COMPLETE. RESTORE CURB AND GUTTER AND SIDEWALK TO ORIGINAL LOCATIONS IAW DETAILS B/C620, D/C620, & E/C620.
7. COMPLETE CONSTRUCTION OF SIDEWALK TO MEDIA CENTER PATIO, TRACK PATIO, AND STEPS TO TRACK PRIOR TO CLOSING EGRESS OUT OF EXISTING BUILDING.

CIVIL LEGEND – SITE

- 4" CONCRETE SIDEWALK – INSTALL IAW DETAIL A/C620.
- 6" GRAVEL ACCESS DRIVE – INSTALL IAW DETAIL C/C620.
- CJ — CONTRACTION JOINT – INSTALL IAW DETAIL A/C620.
- EJ — EXPANSION JOINT – INSTALL IAW DETAIL A/C620.
- BID OPTION: SIDEWALK IMPROVEMENTS
- CONSTRUCTION LIMITS

US ARMY CORPS OF ENGINEERS SAVANNAH

BY	DATE	DESCRIPTION	SYMBOL

DESIGNED BY: JBS
DRWN BY: JDG
CKD BY: LKB
SUBMITTED BY: LKB
FILE NAME: BRHC-200.DWG
DATE: 25 JAN 2010
SOLICITATION NO.: W912HN-09-R-0018
CONTRACT NO.:
CATEGORY CODE: 730-46-01
PLOT DATE:
SIZE: 34x22
PLOT SCALE: 1" = 20'

U. S. ARMY ENGINEER DISTRICT
CORPS OF ENGINEERS
SAVANNAH DISTRICT

LS3P ASSOCIATES LTD.
205 ½ KING STREET
CHARLESTON, SC, 29401

ALBRITTON JUNIOR HIGH SCHOOL ADDITION
FT BRAGG NORTH CAROLINA

SITE IMPROVEMENTS PLAN

PLATE REFERENCE NUMBER
C-200
SHEET 9

NORTH CAROLINA PROFESSIONAL SEAL 027779 ENGINEER LAWRENCE K. BARTHELEMY, IV