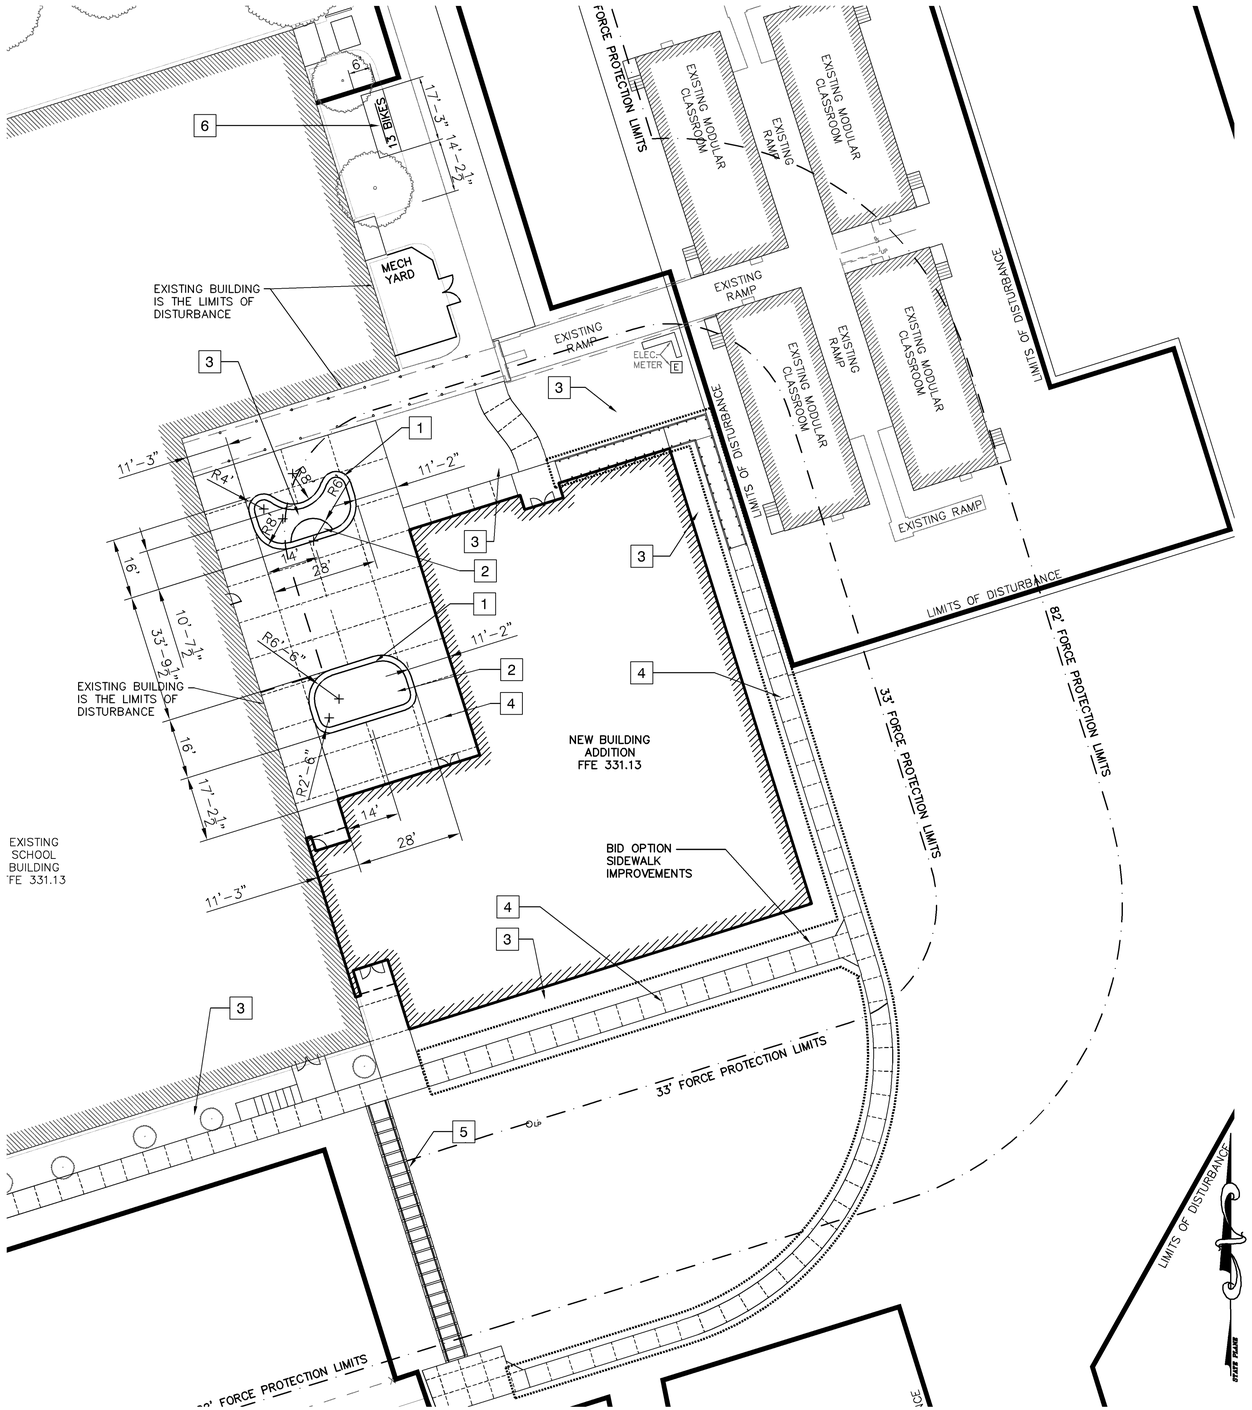

REFERENCE_NOTES_SCHEDULE	
CODE	DESCRIPTION
1	SEATWALL– SEE DETAIL A4/L101
2	CONCRETE PAVING (4" THICK)– SEE CIVIL FOR CONCRETE DETAILS
3	PLANT BED– SEE L201
4	SCORE JOINTS (TYP)– SEE CIVIL
5	STAIRS TO FIELD– SEE CIVIL PLANS
6	BICYCLE RACK– SEE L301 FOR DETAIL

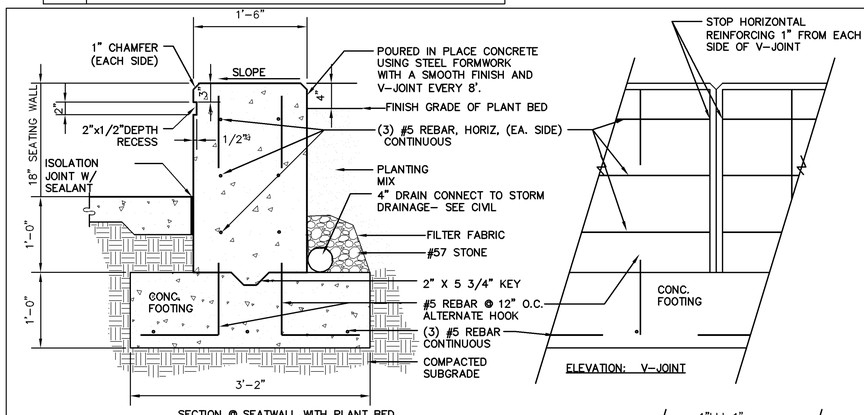

SECTION @ SEATWALL WITH PLANT BED

ELEVATION: V–JOINT

SCALE: 1"=1'-0"
D_CASTINPLACE_LOWALL.FTBRAGG SCHOOLS_ADC.DWG

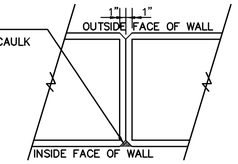

PLAN: V–JOINT

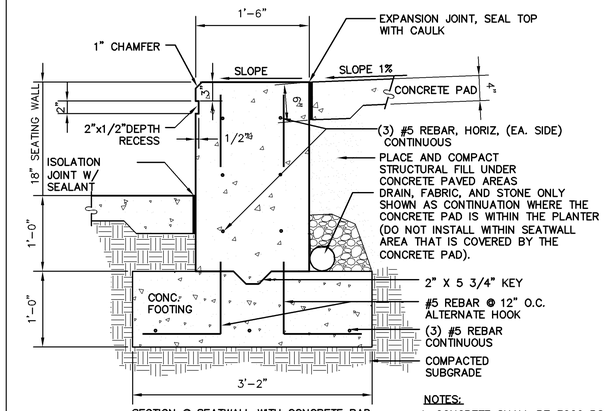

SECTION @ SEATWALL WITH CONCRETE PAD

NOTES:
1. CONCRETE SHALL BE 3000 PSI @ 28 DAYS. PROVIDE A SMOOTH FINISH ON ALL SIDES. CONCRETE SHALL BE CURED 4–6 WEEKS PRIOR TO STAINING.
2. CONCRETE STAIN BY KEMIKO, OR APPROVED EQUAL. INSTALL PER MANUFACTURER'S STANDARD INSTALLATION INSTRUCTIONS. SEE ELEVATION FOR STAIN COLOR LOCATIONS.
3. COORDINATE WALL PENETRATIONS WITH CIVIL DRAINAGE.
4. CONTRACTOR SHALL PROVIDE A TEST AREA ON THE INSIDE OF THE WALL FOR REVIEW BY THE LANDSCAPE ARCHITECT/ARCHITECT PRIOR TO STAINING THE EXTERIOR OF THE WALL.
5. PROTECT ALL AREAS THAT ARE ADJACENT TO STAINING.

STAIN COLOR TABLE
(A) MALAY TAN STAIN
(B) GREEN LAWN STAIN
(C) NO STAIN(UNFINISHED CONCRETE)

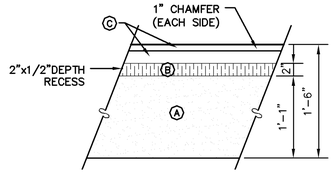

ELEVATION @ SEATWALL

A4	SEATWALL DETAIL
1"=1'–0"	L101

STATE OF NORTH CAROLINA REGISTERED LANDSCAPE ARCHITECT No. 510 W. WARREN PRUITT, JR.

US ARMY CORPS OF ENGINEERS SAVANNAH

BY	DATE	DESCRIPTION	SYMBOL

DESIGNED BY: JDG | DWN BY: LKB | JDG | CHKD BY: GBS | LKB | SUBMITTED BY: LKB | DATE: 25 JAN 2010 | SOLICITATION NO.: W912HN–09–R–0018 | CONTRACT NO.: | FILE NAME: BRHL-101.DWG | SIZE: 24x22 | PLOT SCALE: | PLOT DATE: | CATEGORY CODE: 730–46–01

U. S. ARMY ENGINEER DISTRICT CORPS OF ENGINEERS SAVANNAH DISTRICT

LS3P ASSOCIATES LTD. 205 ½ KING STREET CHARLESTON, SC. 29401

ALBRITTON JUNIOR HIGH SCHOOL ADDITION
FT BRAGG NORTH CAROLINA

PLAZA LAYOUT PLAN

PLATE REFERENCE NUMBER L-101
SHEET 27