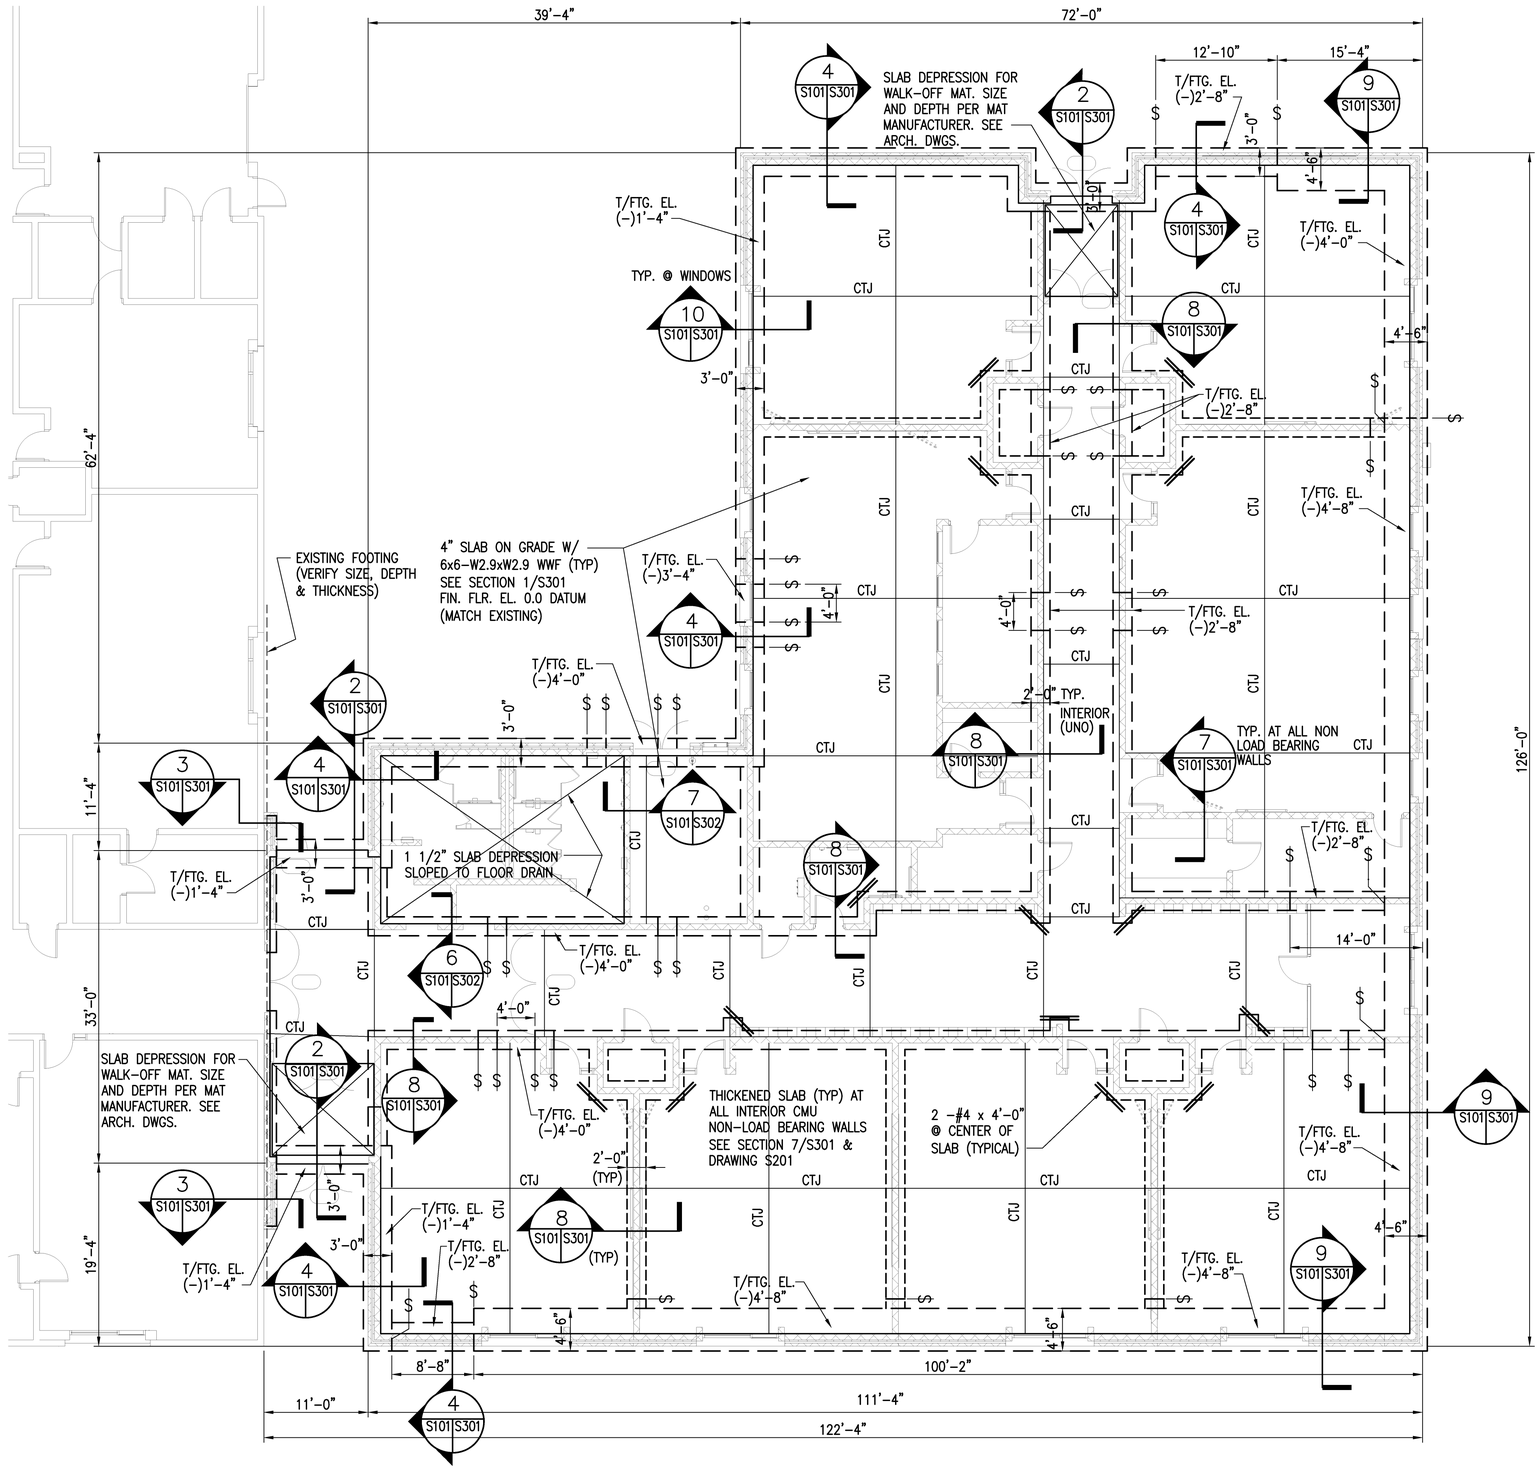

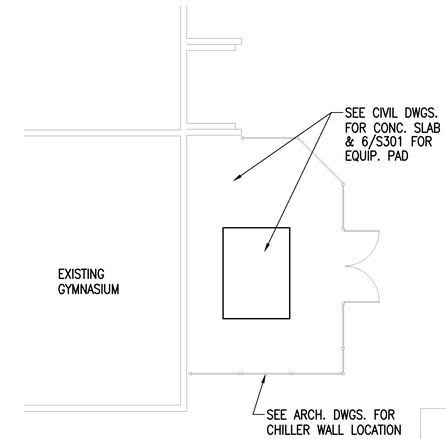

PLAN @ MECHANICAL ENCLOSURE

FOUNDATION / SLAB PLAN

SCALE: 1/8" = 1'-0"

NOTES:

1. CTJ DENOTES SLAB-ON-GRADE CONTROL JOINT. SEE DRAWING S-301.
2. $ DENOTES STEPPED FOOTING - SEE DRAWING S-301.
3. REFER TO ARCHITECTURAL DRAWINGS FOR DIMENSIONS NOT SHOWN
4. SEE CIVIL DRAWINGS FOR BUILDING ELEVATION WHICH IS DATUM 0'-0" FOR STRUCTURAL DRAWINGS.

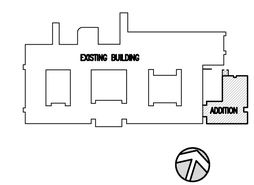

8 6 4 2 0 8 16FT

SCALE: 1/8"=1'-0"

US ARMY CORPS OF ENGINEERS SAVANNAH

SYMBOL	DESCRIPTION	DATE	BY

DATE: 25 JAN 2010
SOLICITATION NO.: W912HN-09-R-0018
CONTRACT NO.:
CATEGORY CODE: 730-46-01
PLOT DATE:
DESIGNED BY: KJS
DWN BY: CHI / TML
CKD BY: KJS
SUBMITTED BY:
FILE NAME:
SIZE: 34x22
PLOT SCALE:

U. S. ARMY ENGINEER DISTRICT
CORPS OF ENGINEERS
SAVANNAH DISTRICT

LS3P ASSOCIATES LTD.
205 ½ KING STREET
CHARLESTON, SC, 29401

ALBRITTON JUNIOR HIGH SCHOOL ADDITION
FT BRAGG NORTH CAROLINA

FOUNDATION / SLAB PLAN

PLATE REFERENCE NUMBER
S-101
SHEET 32