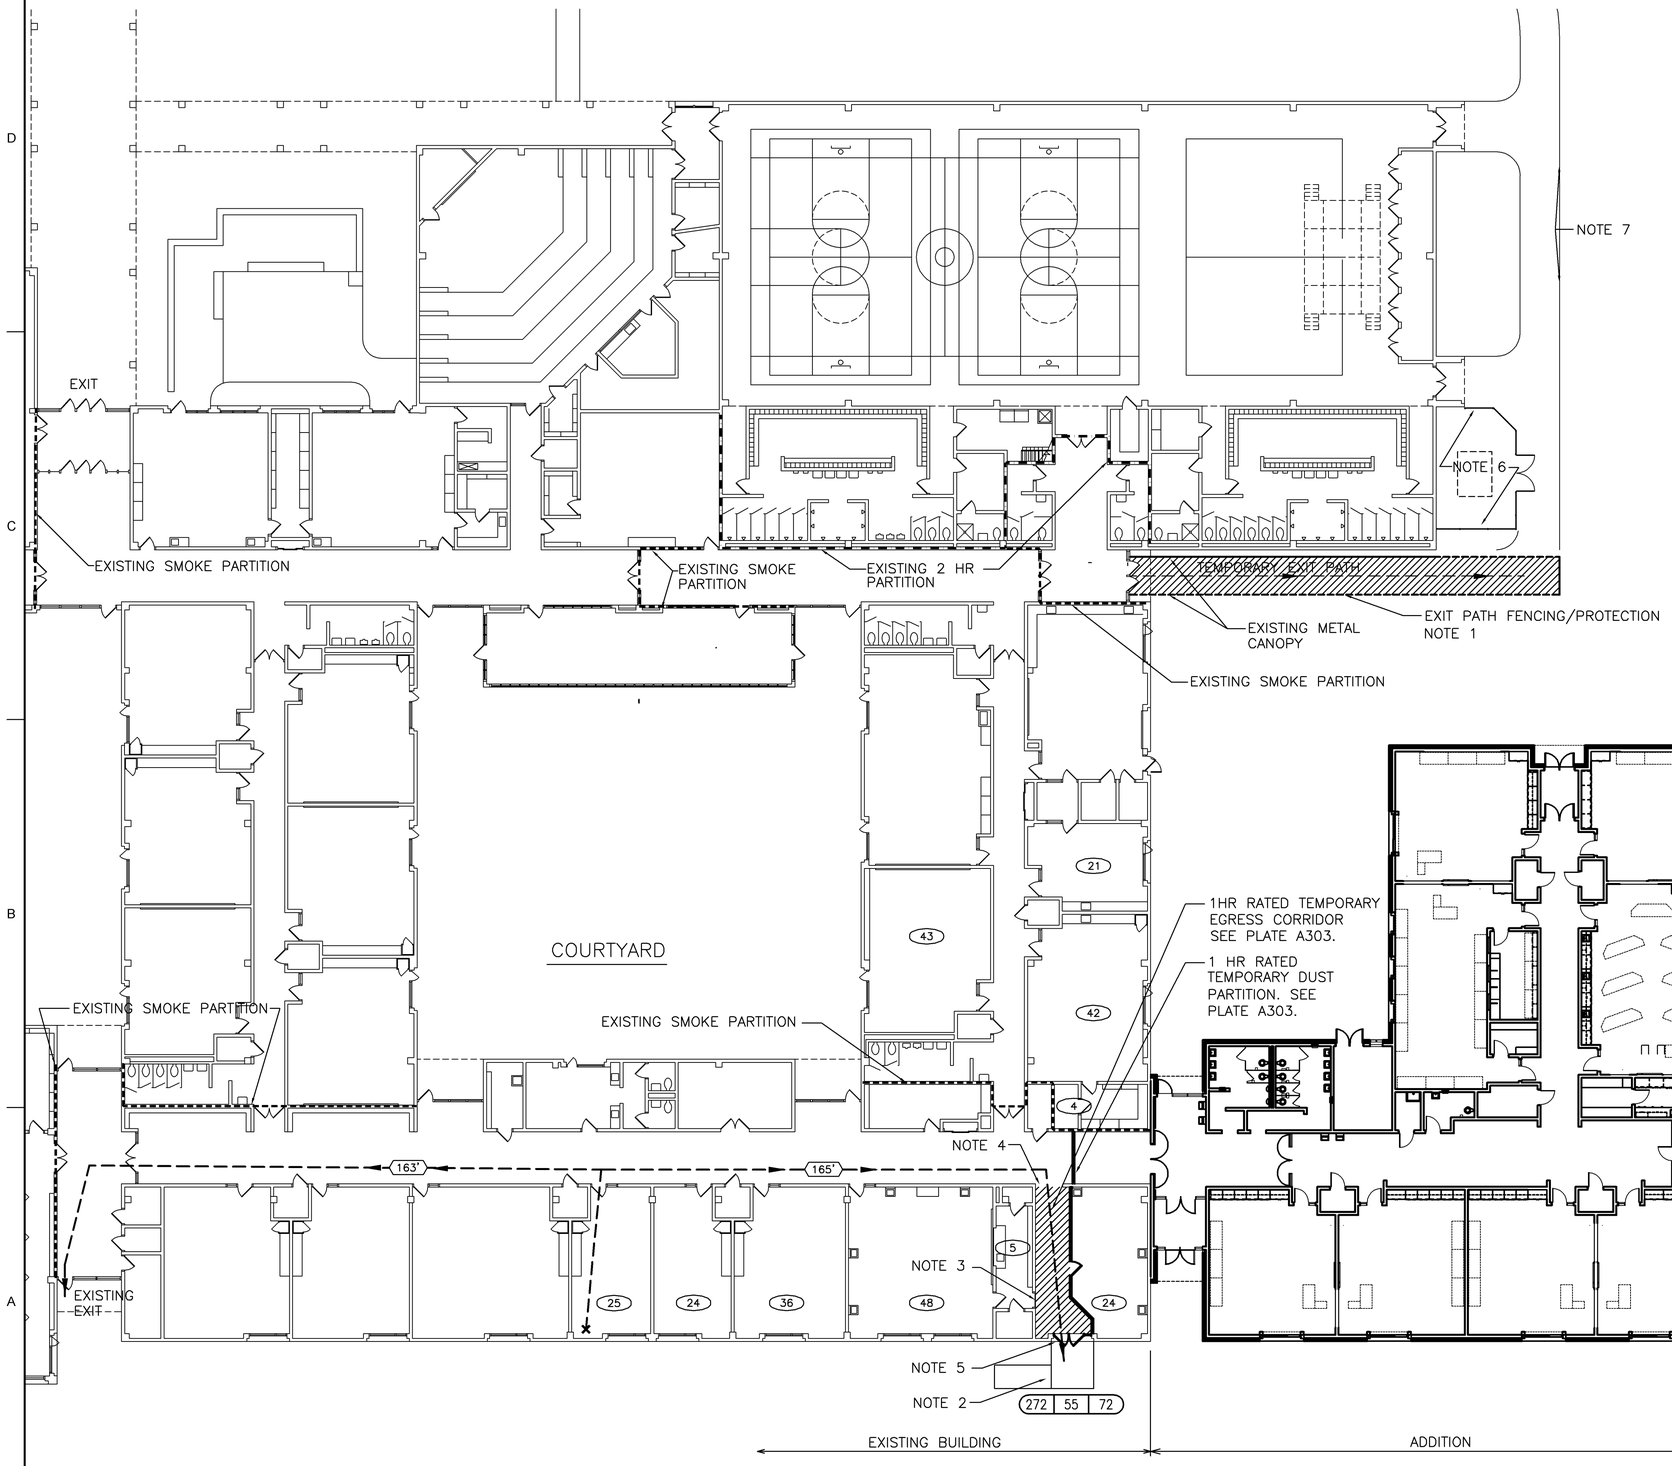


## KEYED NOTES

1. MAINTAIN 8'–0" WIDE EXIT PATH FROM EXISTING CORRIDOR EXIT DOORS AT ALL TIMES. PROVIDE TEMPORARY FENCING BETWEEN CONSTRUCTION ACTIVITY AND EXIT PATH. PROTECT EXISTING METAL CANOPY. PROVIDE OVERHEAD PROTECTION WHEN CONSTRUCTION OR EQUIPMENT IS ADJACENT TO EXIT PATH. PROVIDE SOLID BRIDGE WITH GUARDRAILS WHEN ANY EXCAVATION CROSSES PATH.
2. NEW ALUMINUM LANDING & RAMP. SEE PLATE A303.
3. DOOR TO REMAIN CLOSED AND LOCKED DURING CONSTRUCTION
4. EXISTING 5'–8" MASONRY OPENING WITH NEW HOLLOW METAL CASED OPENING FRAME. SEE PLATE A303.
5. NEW 3'–0" WIDE DOUBLE DOORS IN EXISTING WINDOW OPENING. SEE PLATE A303.
6. NEW CHILLER AND FENCE ENCLOSURE. SEE PLATE A104.
7. SEE SITE PLAN FOR FIRE TRUCK ACCESS TO ADDITION.

## LEGEND

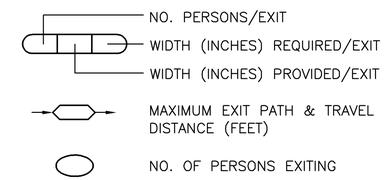


## KEY PLAN

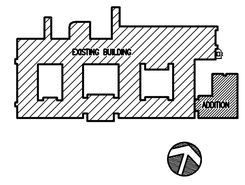


## GRAPHIC SCALE

0 8' 16' 32'

1/16" = 1'–0"

US ARMY CORPS OF ENGINEERS SAVANNAH

| SYMBOL | DESCRIPTION | DATE | BY |
|---|---|---|---|
| | | | |

DESIGNED BY: SCD
DRWN BY: SCD/JDA
SUBMITTED BY: _____
DATE: 25 JAN 2010
CHKD BY: SCD
FILE NAME: _____
SIZE: 34x22
SOLICITATION NO.: W912HN-09-R-0018
CONTRACT NO.: _____
PLOT SCALE: 1
CATEGORY CODE: 730 441 01
PLOT DATE:

U. S. ARMY ENGINEER DISTRICT
CORPS OF ENGINEERS
SAVANNAH DISTRICT

LS3P ASSOCIATES LTD.
205 ½ KING STREET
CHARLESTON, SC. 29401

ALBRITTON JUNIOR HIGH SCHOOL ADDITION
FT BRAGG NORTH CAROLINA

# CONSTRUCTION LIFE SAFETY PLAN

PLATE REFERENCE NUMBER
A-003
SHEET 39