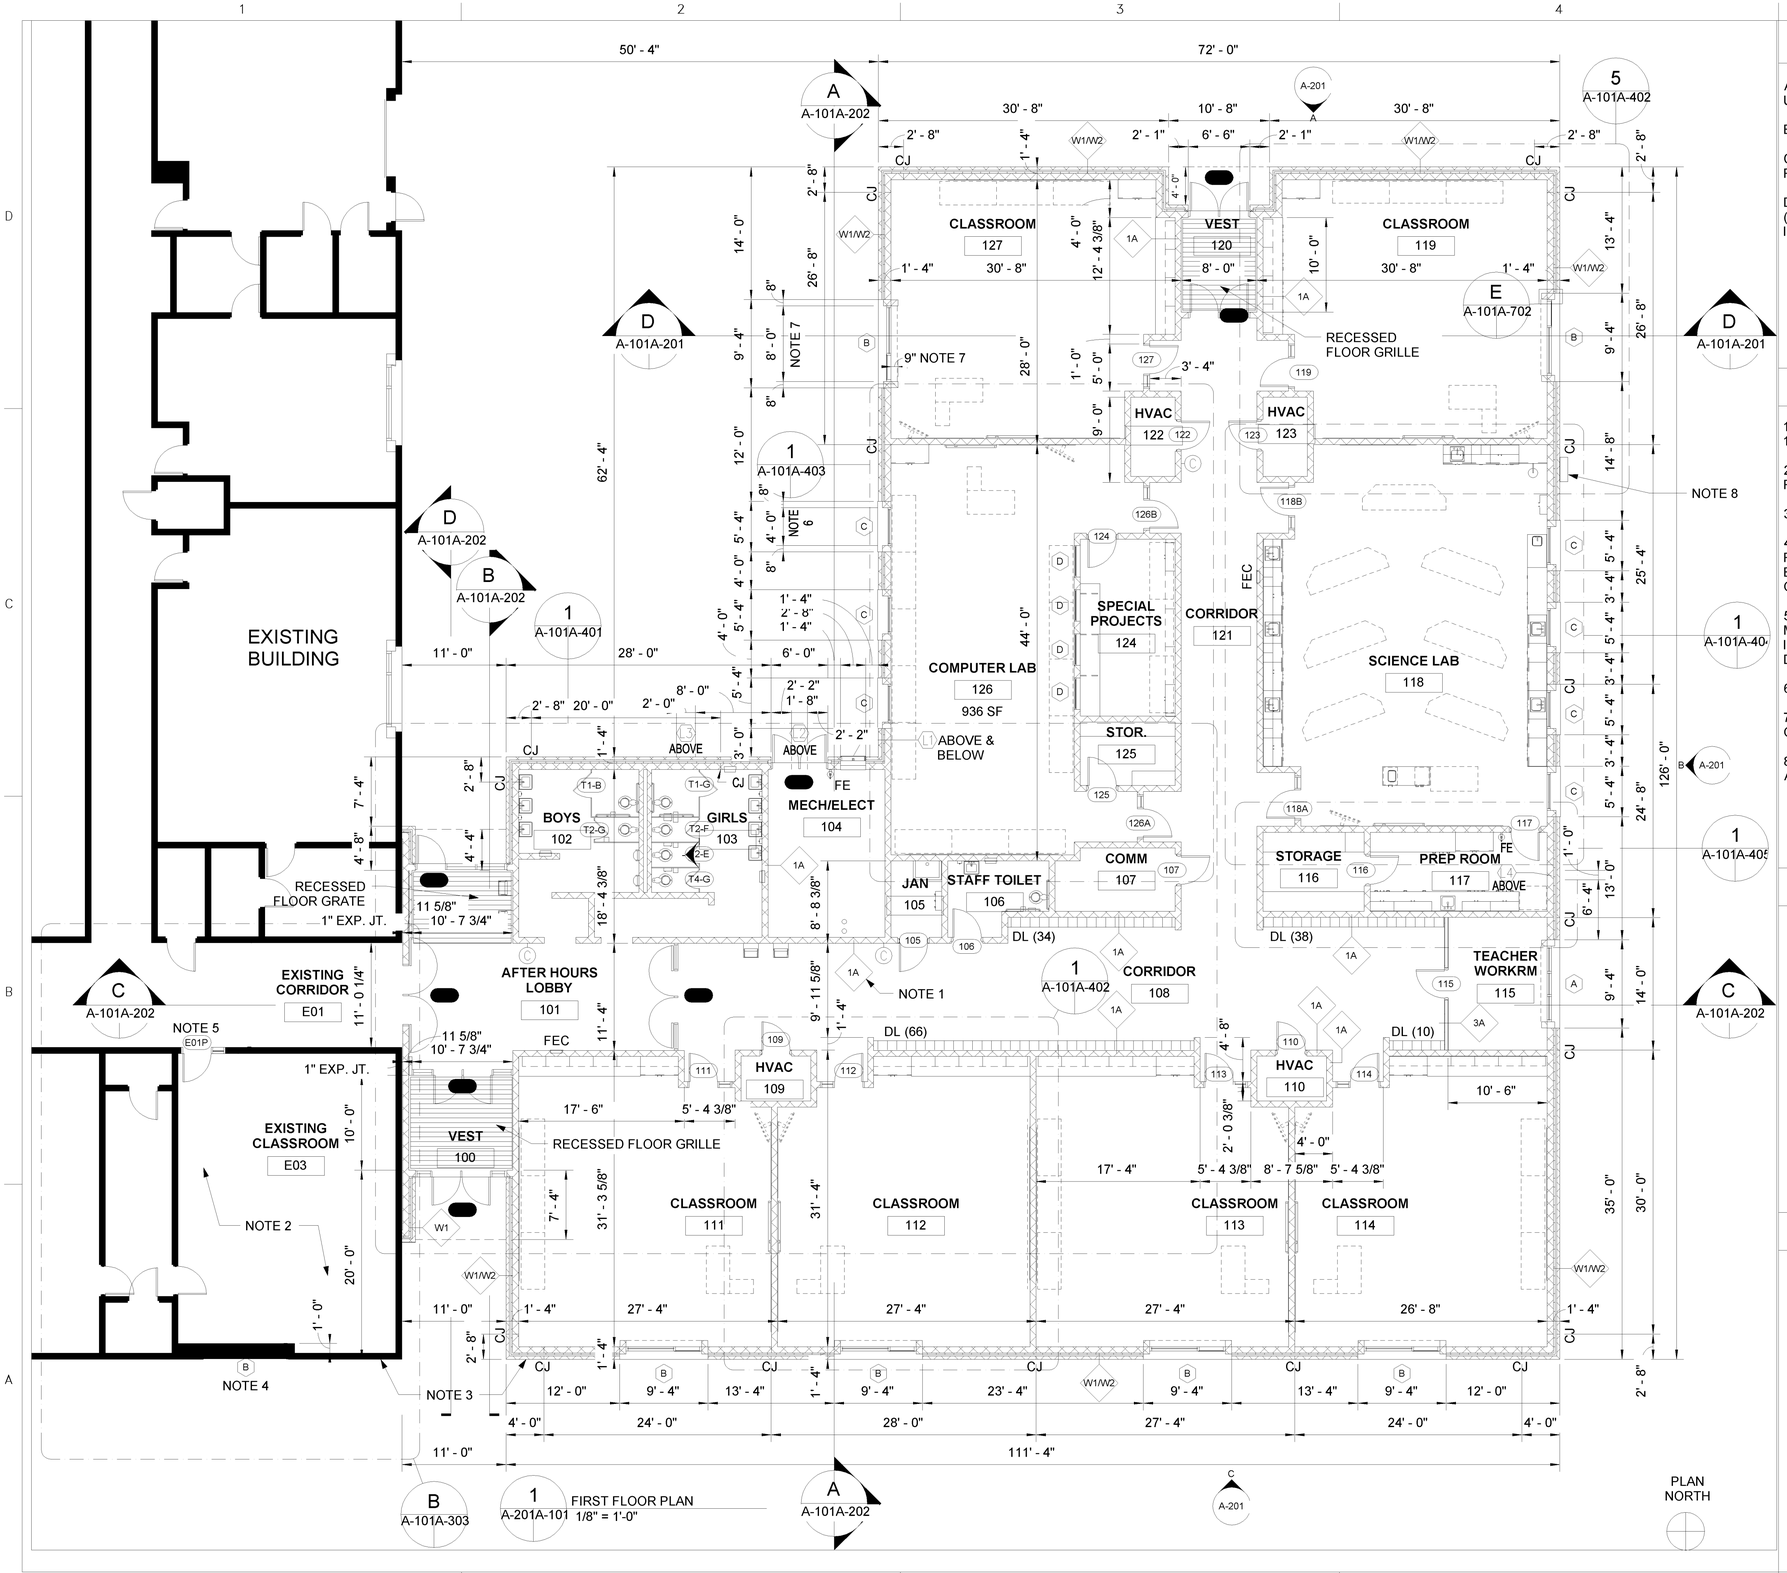

FIRST FLOOR PLAN
1/8" = 1'-0"

GENERAL NOTES

A. ALL DIMENSIONS ARE TAKEN TO FACE OF MASONRY UNLESS NOTED OTHERWISE.

B. ALL PARTITIONS ARE TYPE 1 UNO.

C. SEE PLATE A102 FOR GRAPHIC DESIGNATION OF FIRE RATED PARTITIONS.

D. ITEMS INDICATED WITH DASHED LINES ARE FURNITURE (GFGI). SEE 400 SERIES DRAWINGS FOR ADDITIONAL INFORMATION.

KEYED NOTES

1. TYPICAL AT ALL CORRIDOR PARTITIONS, EXCEPT AT BOYS 102 AND GIRLS 103.

2. SEE DEMOLITION / CONSTRUCTION SEQUENCING REQUIREMENTS, PLATE AD101, BEFORE BEGINNING ANY WORK.

3. ALIGN FACE OF NEW WALL WITH FACE OF EXISTING WALL.

4. NEW ALUMINUM WINDOW IN EXISTING CONCRETE OPENING. REPLACES HOLLOW METAL DOORS INSTALLED FOR TEMPORARY EGRESS. SEE TEMPORARY EXIT DEMOLITIION SEQUENCE NOTES ON PLATE A303.

5. NEW HOLLOW METAL FRAME AND WOOD DOOR IN EXISTING MASONRY OPENING. REPLACES HOLLOW METAL FRAME INSTALLED FOR TEMPORARY EGRESS. SEE TEMPORARY EXIT DEMOLITION NOTES ON PLATE A303.

6. DIMENSIONS ARE TYPICAL AT ALL (C) WINDOW OPENINGS.

7. DIMENSIONS ARE TYPICAL AT ALL (A) & (B) WINDOW OPENINGS.

8. WALL MOUNTED WATER HEATER. SEE EXTERIOR ELEVATION AND PLUMBING DRAWINGS.

LEGEND

DL (10)	DOUBLE TIER LOCKERS (QUANTITY). SEE DETAIL B/A703
DS	DOWNSPOUT & BOOT
CJ	MASONRY CONTROL JOINT. SEE DETAILS F & G/A305.
FEC	FIRE EXTINGUISHER CABINET. SEE DETAIL G/A703
FE	FIRE EXTINGUISHER & WALL BRACKET
(C)	DOUBLE SIDED CLOCK. WALL MOUNT. BOTTOM OF CLOCK @ 8'-0" AFF

KEYPLAN & GRAPHIC SCALE

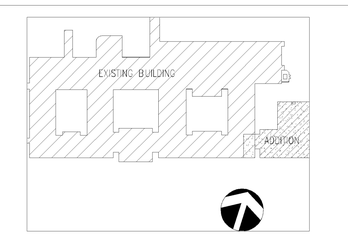

5' 0' 5' 10' 15' 20' 25'
1/8"=1'-0"

US ARMY CORPS OF ENGINEERS SAVANNAH

SYMBOL	DESCRIPTION	DATE	BY

DESIGNED BY: SCD
DWN BY: SCD/JDA
CKD BY: SCD
SUBMITTED BY:
FILE NAME:
SIZE: 34x22
PLOT SCALE: As indicated
DATE: 25 JAN 2010
SOLICITATION NO.: W912HN-09-R-0018
CONTRACT NO.:
CATEGORY CODE: 730-46-01
PLOT DATE:

U. S. ARMY ENGINEER DISTRICT
CORPS OF ENGINEERS
SAVANNAH DISTRICT

LS3P ASSOCIATES LTD.
205 KING STREET
CHARLESTON, SC 29401

ALBRITTON JUNIOR HIGH SCHOOL ADDITION
FT BRAGG NORTH CAROLINA

FLOOR PLAN

PLATE REFERENCE NUMBER
A-101
SHEET 41

1/22/2010 5:03:54 PM
H:_Fed\13013\301-051390_Repackage Albritton Jr High oldOrder Award\Drawing\Bid Model\Bulletin Sheets\