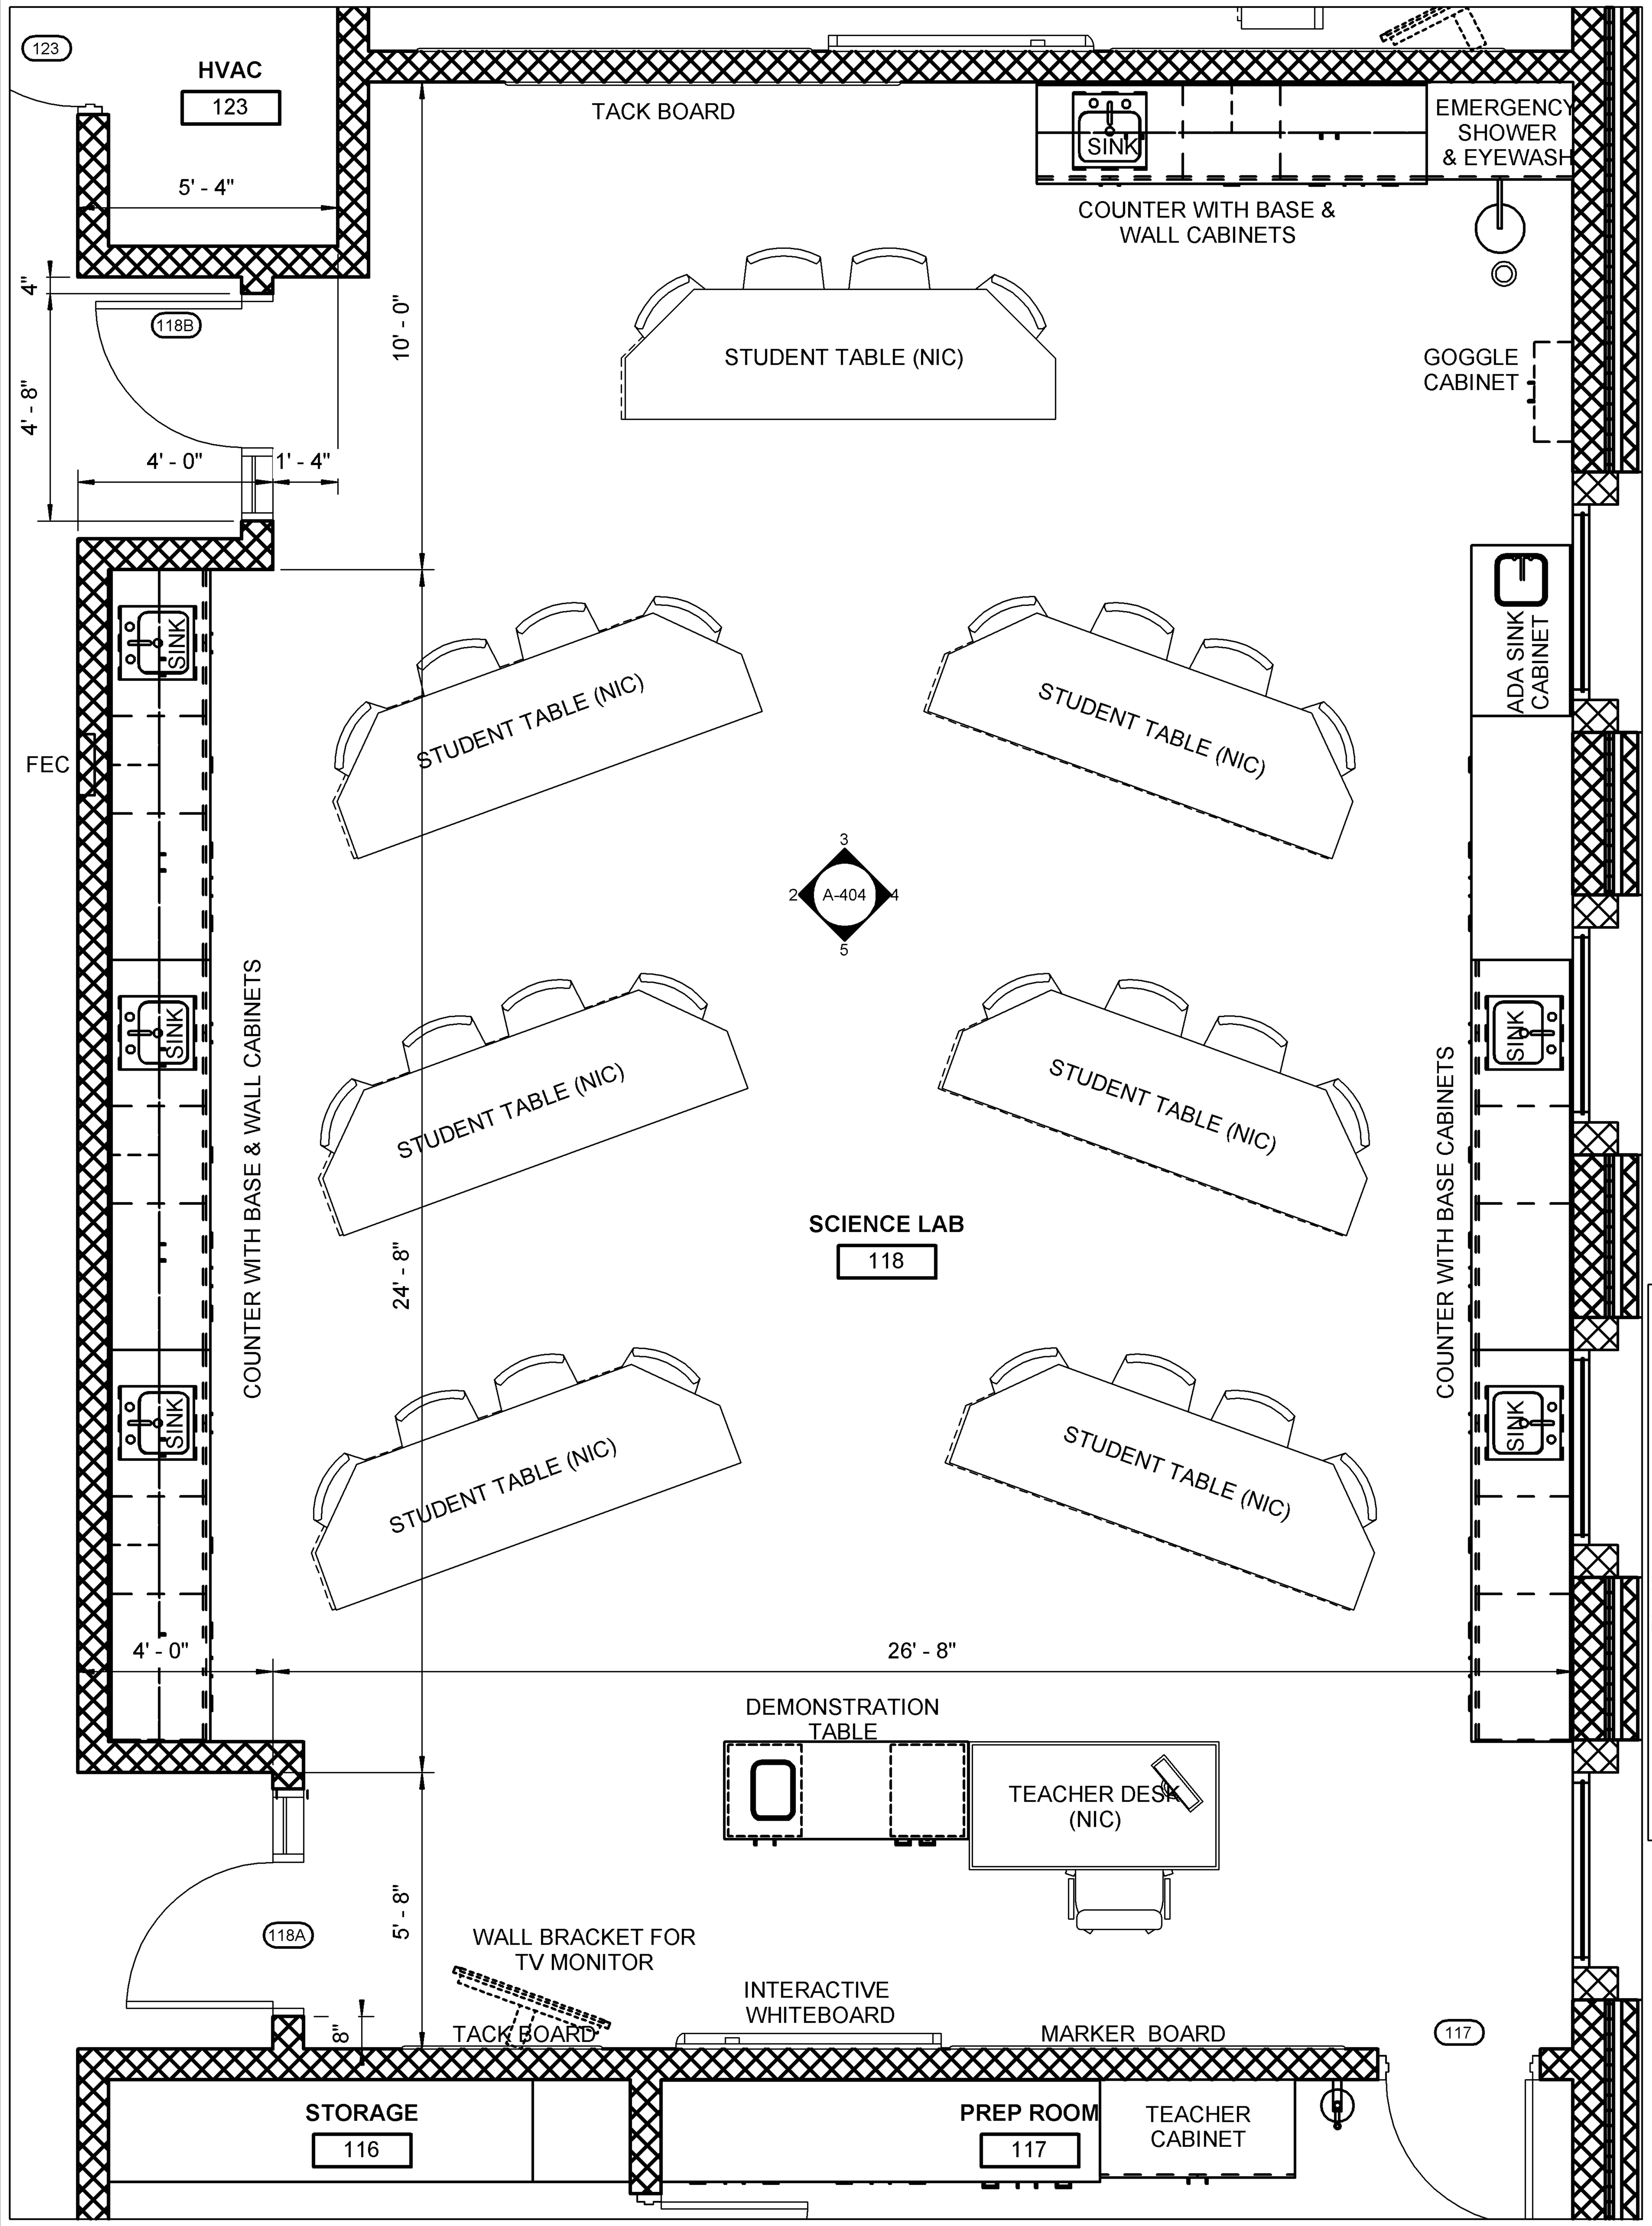

1 ENLARGED SCIENCE LAB
A-101 A-404 3/8" = 1'-0"

PLAN NORTH

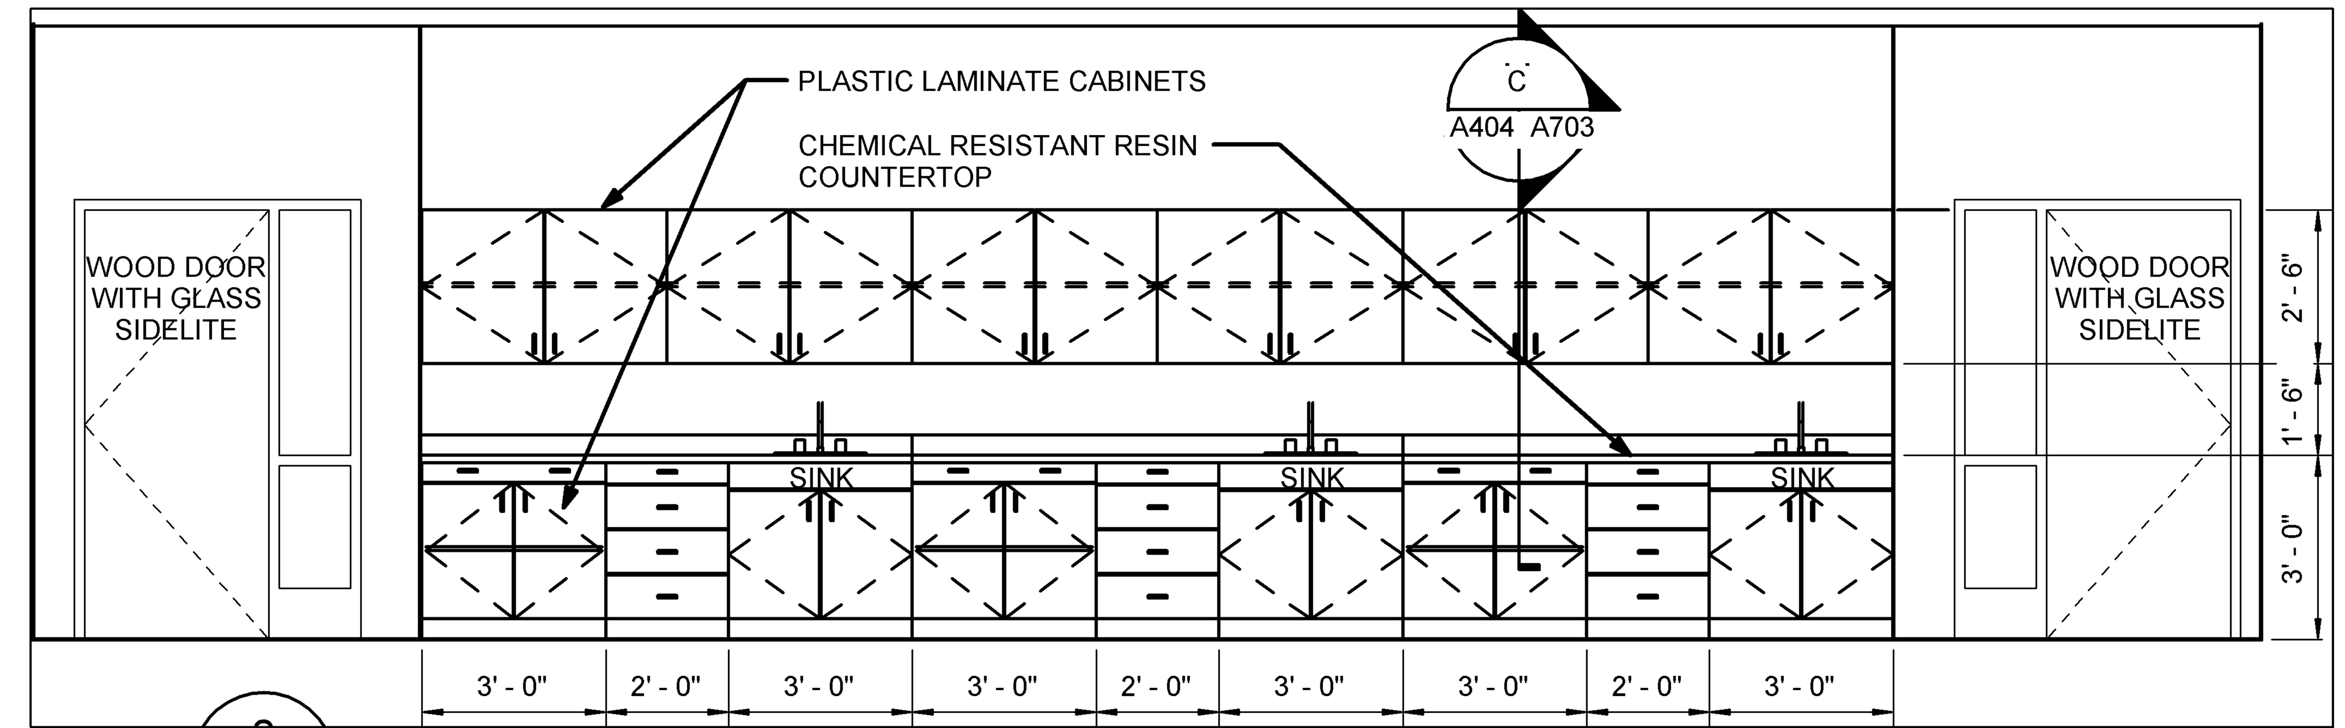

2 LAB CASEWORK - WEST WALL
A-101 A-404 3/8" = 1'-0"

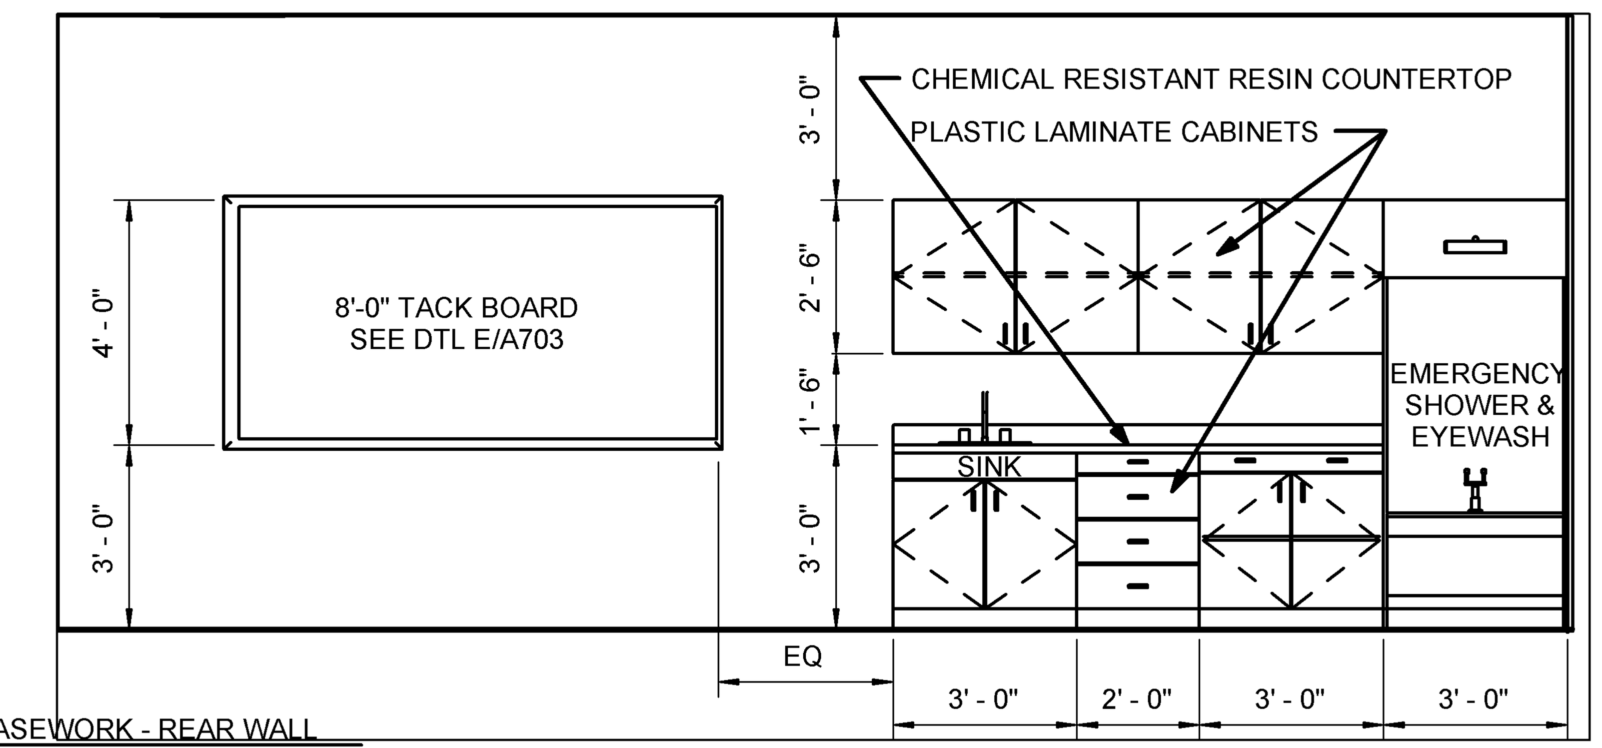

3 LAB CASEWORK - REAR WALL
A-101 A-404 3/8" = 1'-0"

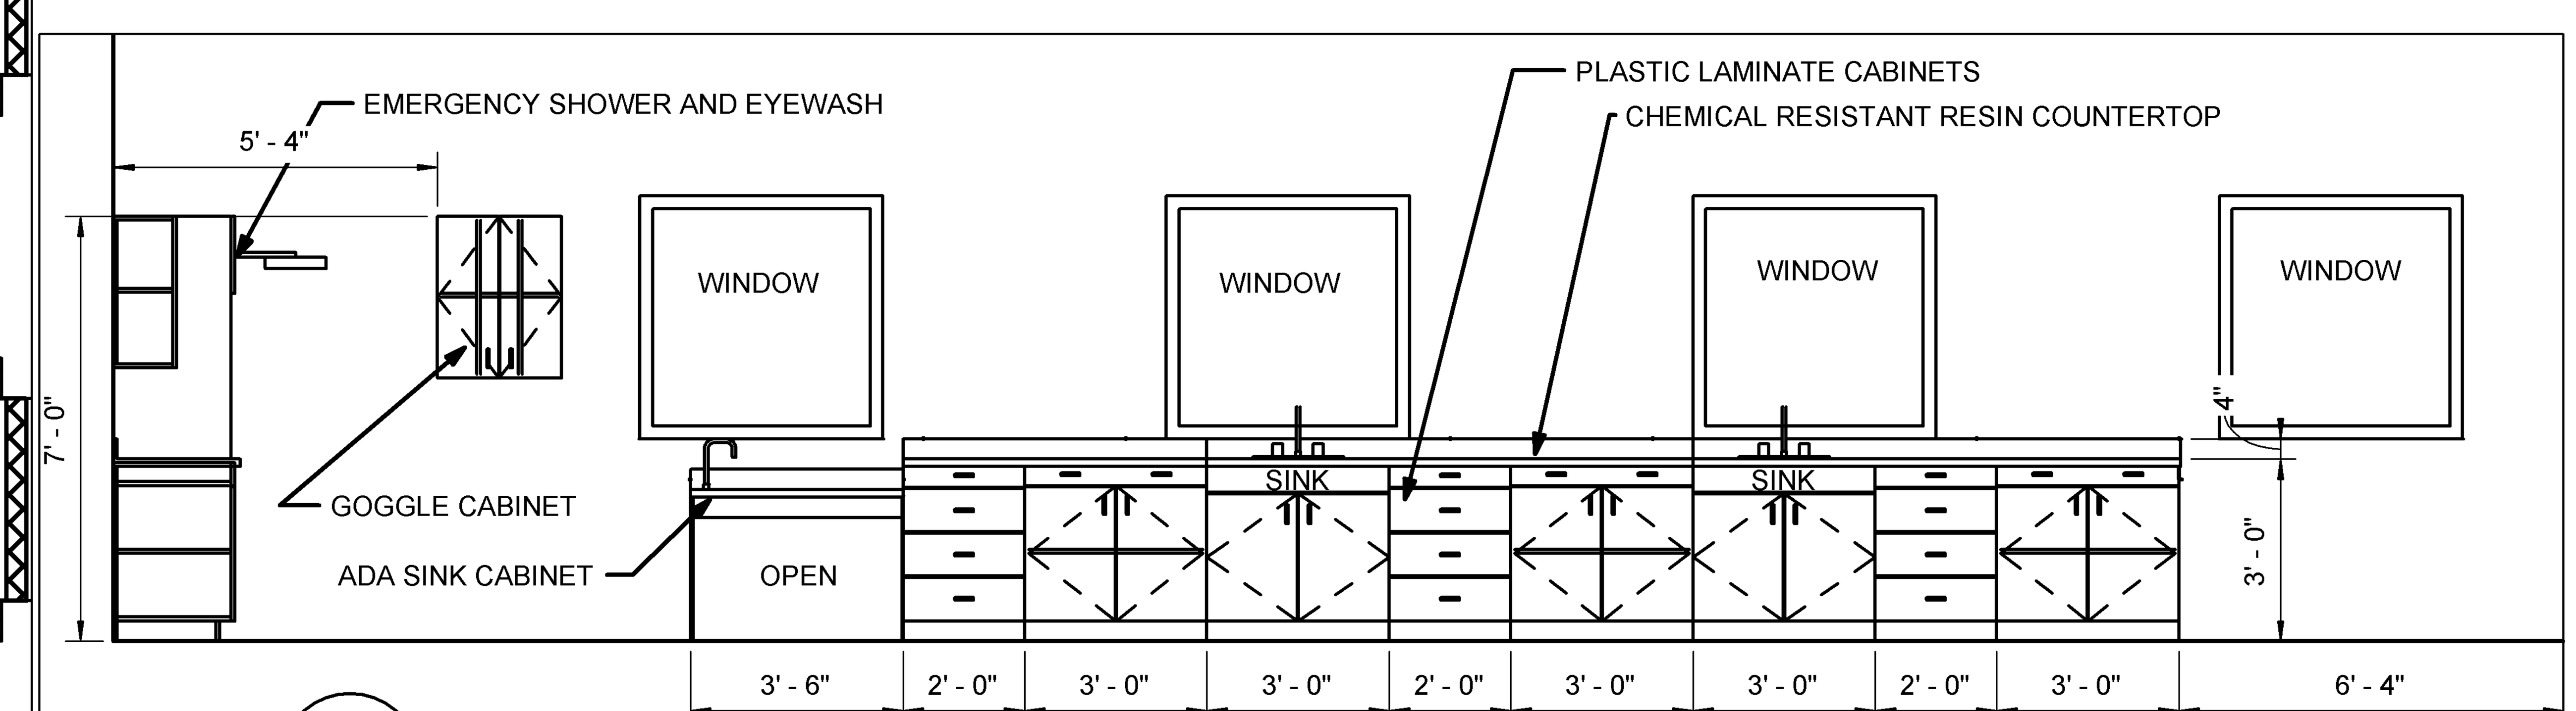

4 LAB CASEWORK - EAST WALL
A-101 A-404 3/8" = 1'-0"

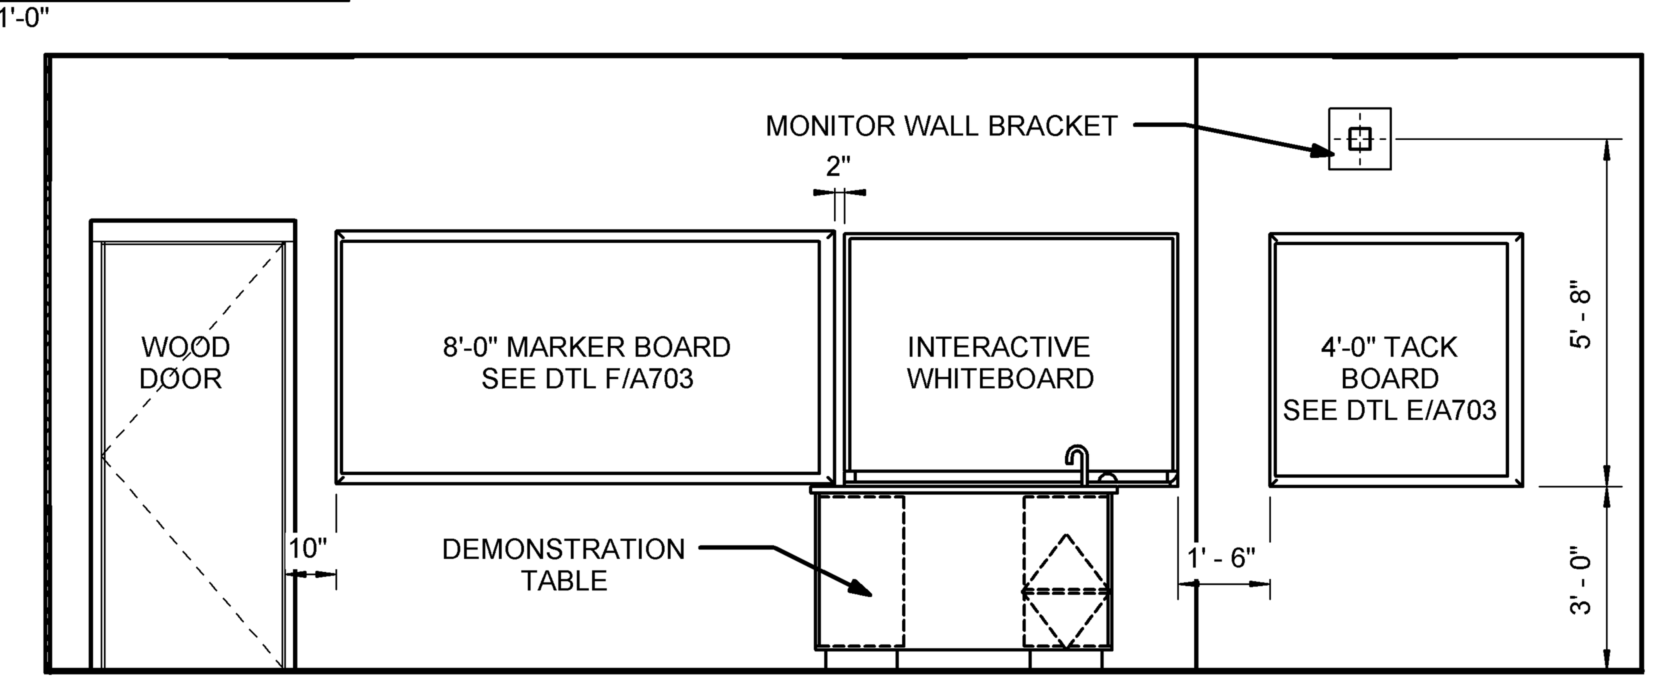

5 LAB INSTRUCTIONAL WALL
A-101 A-404 3/8" = 1'-0"

BID OPTION:
PROVIDE WOOD CABINETRY IN LIEU OF PLASTIC LAMINATE, INCLUDING DEMONSTRATION TABLE. NO CHANGE AT COUNTERTOPS. SEE SPECS.

NOTES:
1. INSTALL BRACING TO SUPPORT CEILING MOUNTED PROJECTION EQUIPMENT. PROJECTION EQUIPMENT IS NIC. COORDINATE LOCATIONS FOR ELECTRICAL POWER AND DATA OUTLETS.

0' 1' 2' 4' 8'

US ARMY CORPS OF ENGINEERS SAVANNAH

SYMBOL	DESCRIPTION	DATE	BY

DESIGNED BY: SCD
DWN BY: SCD
CKD BY: SCD
DATE: 25 JAN 2010
SOLICITATION NO.:
CONTRACT NO.:
SUBMITTED BY:
CATEGORY CODE: 730-46-01
FILE NAME:
SIZE: 34x22
PLOT SCALE: 3/8" = 1'-0"
PLOT DATE:

U. S. ARMY ENGINEER DISTRICT
CORPS OF ENGINEERS
SAVANNAH DISTRICT

LS3P ASSOCIATES LTD.
205 1/2 KING STREET
CHARLESTON, SC 29401

ALBRITTON JUNIOR HIGH SCHOOL ADDITION
FT BRAGG NORTH CAROLINA

SCIENCE LAB PLAN & INTERIOR ELEVATIONS

PLATE REFERENCE NUMBER
A-404
SHEET 55