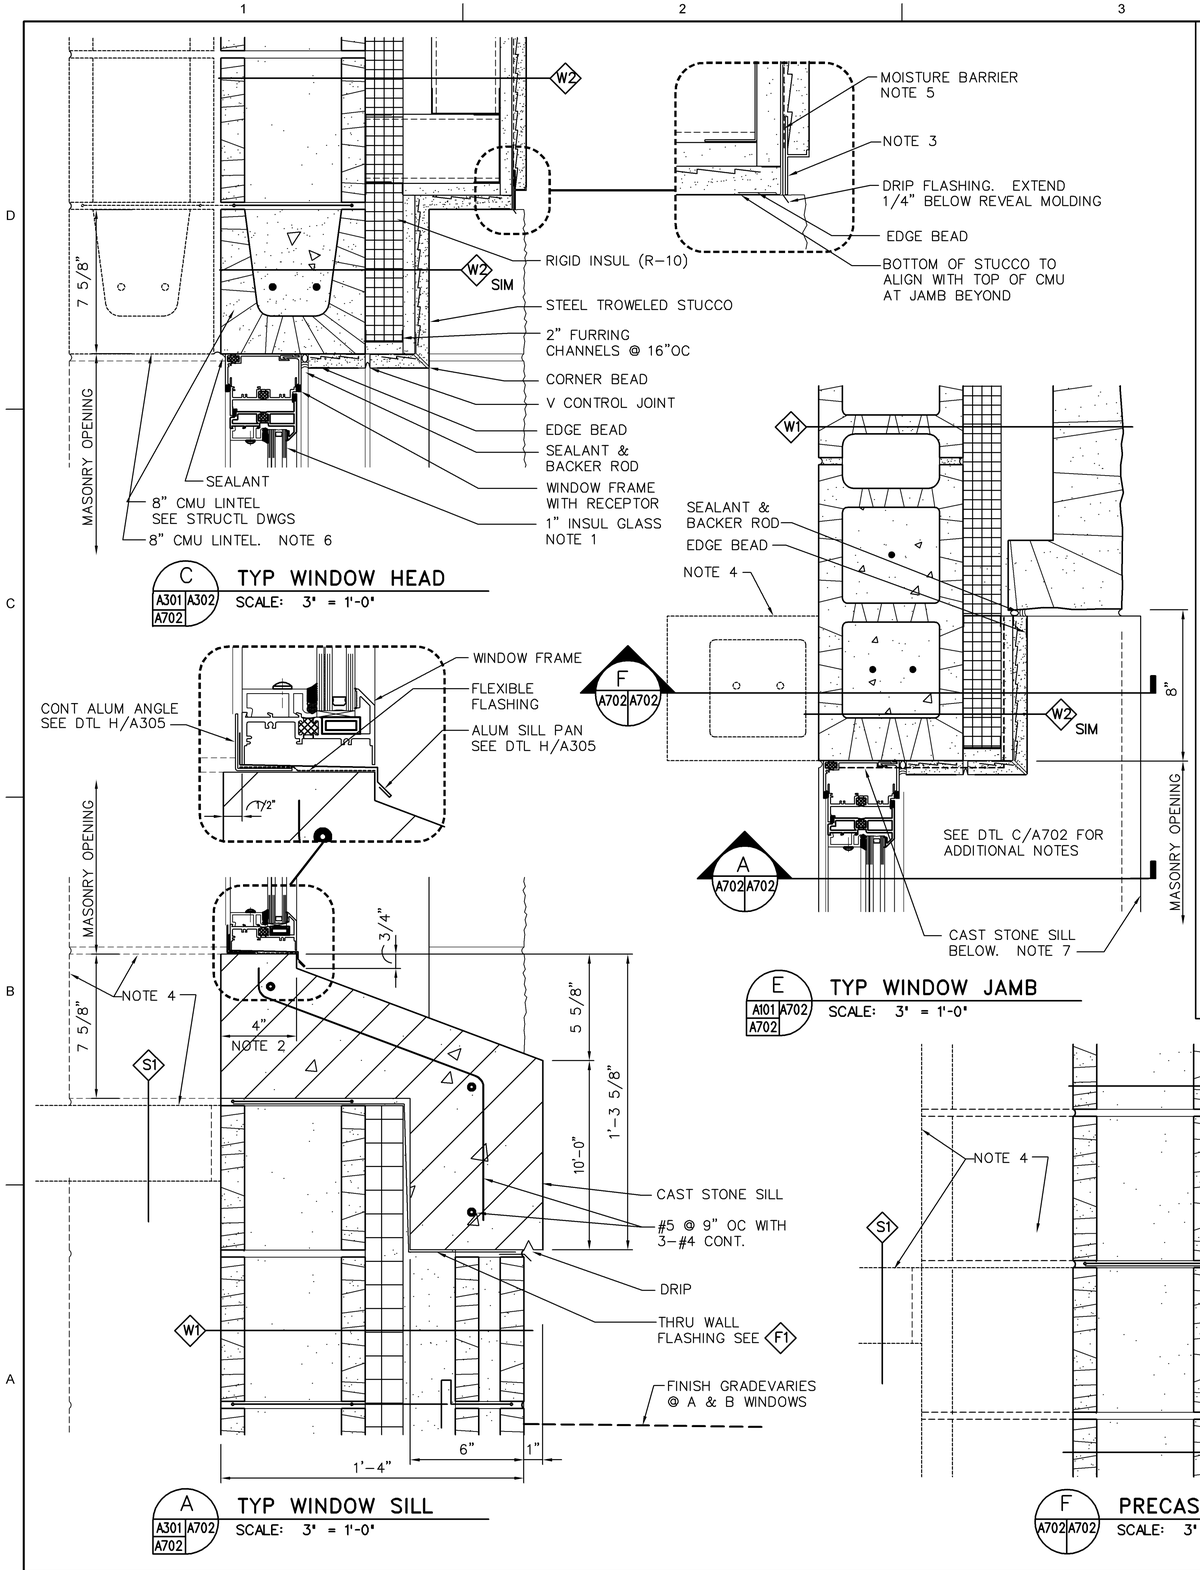

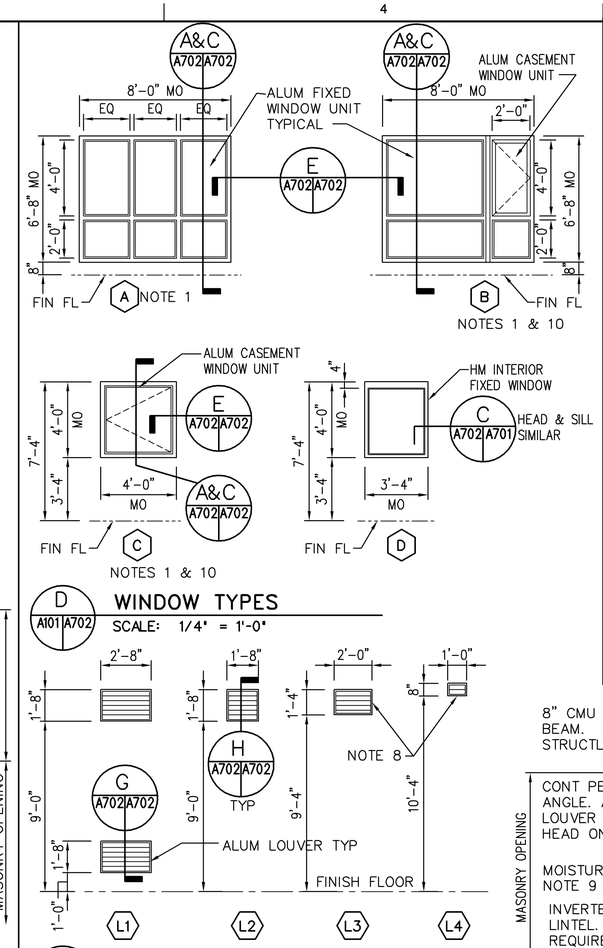

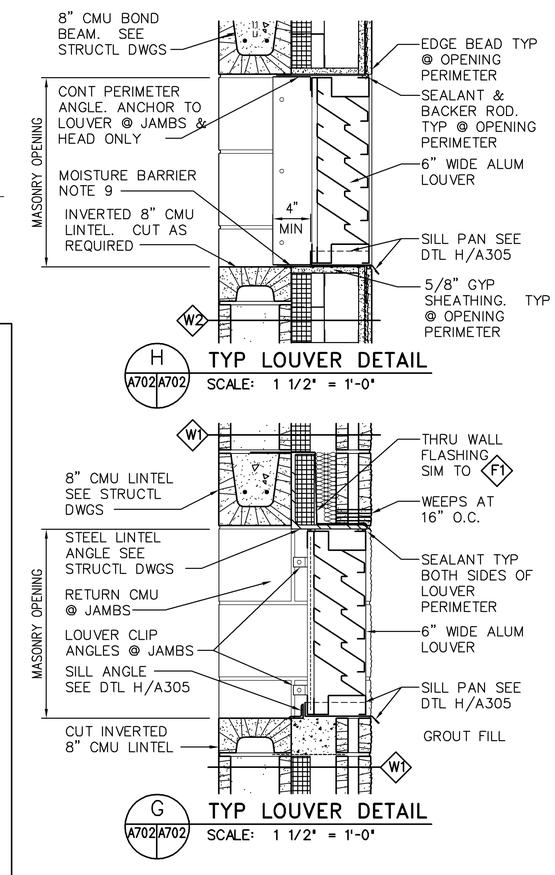

KEYED NOTES

1. WINDOW FRAME, ANCHORAGE, & GLAZING TO BE BLAST RESISTANT PER UFC-4-010-01.
2. VERIFY PRECAST DIMENSION WITH WINDOW UNIT WIDTH & MATCH.
3. 3/4" x 1" HIGH TYPE "T" MTL REVEAL MOLDING. PAINT TO MATCH STUCCO.
4. FLOOR SLAB AND/OR CMU PILASTER (DASHED) OCCUR AT TYPE A & B WINDOWS.
5. EXTEND BETWEEN HEAD FLASHING & REVEAL MOLDING.
6. LINTEL & CMU (DASHED) OCCUR AT TYPE A & B WINDOWS. SEE STRUCTL DWGS & WALL SECT B/A301.
7. DASHED LINE INDICATES LIMITS OF SILL.
8. DUCT IS CONNECTED TO LOUVER. PROVIDE INSULATED BLANK-OFF PANEL AT UNUSED PORTION OF LOUVER. SEE MECH DWGS.
9. WRAP OPENING WITH FLEXIBLE FLASHING, EXTENDING 4" OVER CMU & 6" OVER EXTERIOR FACE OF SHEATHING. THEN PROCEDD WITH OPENING FLASHING PER DTL H/A305. (SILL ANGLE IN DETAIL IS NOT REQUIRED.)
10. PROVIDE INTERIOR SCREENS AT ALL OPERABLE WINDOWS.

GRAPHIC SCALES

0 2' 4' 8'
1/4" = 1'-0"

0 6" 1' 1'-6"
1-1/2" = 1'-0"

0 3" 6" 9"
3"=1'-0"

US ARMY CORPS OF ENGINEERS SAVANNAH

SYMBOL	DESCRIPTION	DATE	BY

DATE: 25 JAN 2010
SOLICITATION NO.: W912DN-09-R-0018
CONTRACT NO.:
CATEGORY CODE: 730-46-01
PLOT DATE:
DESIGNED BY: SCD
CKD BY: SCD
DWN BY: SCD/JDA
SUBMITTED BY:
FILE NAME: ----
PLOT SCALE:
SIZE: 34x22

U. S. ARMY ENGINEER DISTRICT
CORPS OF ENGINEERS
SAVANNAH DISTRICT

LS3P ASSOCIATES LTD.
205 ½ KING STREET
CHARLESTON, SC. 29401

ALBRITTON JUNIOR HIGH SCHOOL ADDITION
FT BRAGG NORTH CAROLINA

WINDOW & LOUVER TYPES & DETAILS

PLATE REFERENCE NUMBER
A-702
SHEET 62