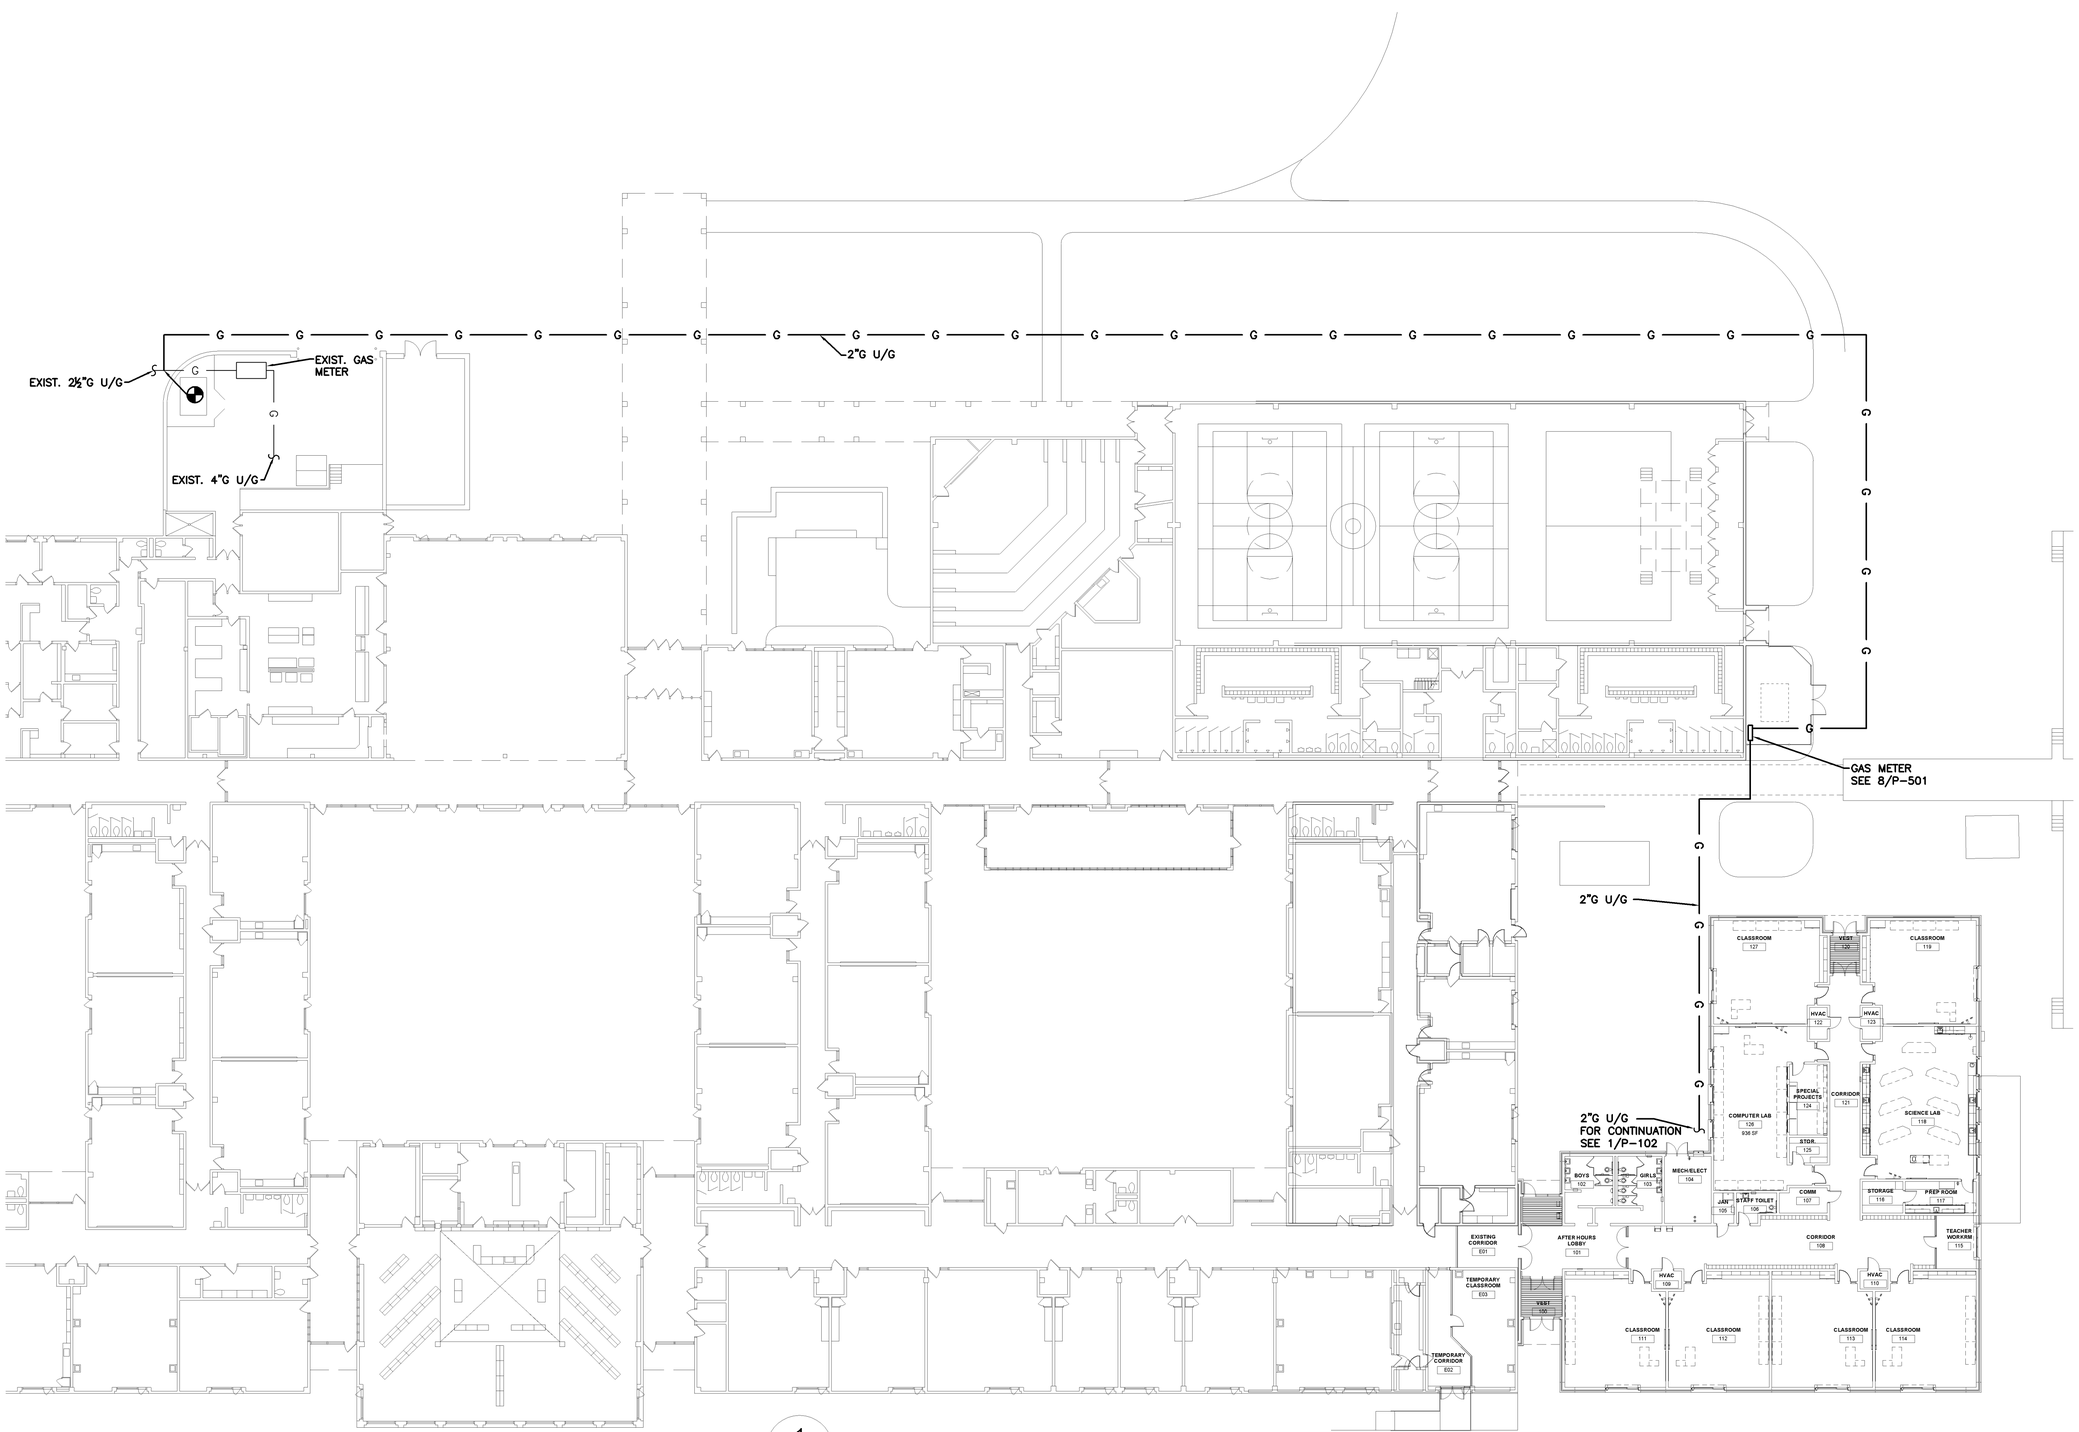

1 PS101 PS101 PLUMBING SITE PLAN
1" = 20'-0"

US ARMY CORPS OF ENGINEERS SAVANNAH

SYMBOL	DESCRIPTION	DATE	BY

DESIGNED BY: JGB
DWN BY: JGB CKD BY: CCS
SUBMITTED BY:
FILE NAME: BRHP-001
SIZE: 3X422 PLOT SCALE: 1" = 20'0"
DATE: 25 JAN 2010
SOLICITATION NO.: W912HN-09-R-0018
CONTRACT NO.:
CATEGORY CODE: 730-46-01
PLOT DATE:

U. S. ARMY ENGINEER DISTRICT
CORPS OF ENGINEERS
SAVANNAH DISTRICT

LS3P ASSOCIATES LTD.
205 ½ KING STREET
CHARLESTON, SC. 29401

ALBRITTON JUNIOR HIGH SCHOOL ADDITION
FT BRAGG NORTH CAROLINA

PLUMBING SITE PLAN

PLATE REFERENCE NUMBER
PS101
SHEET 65