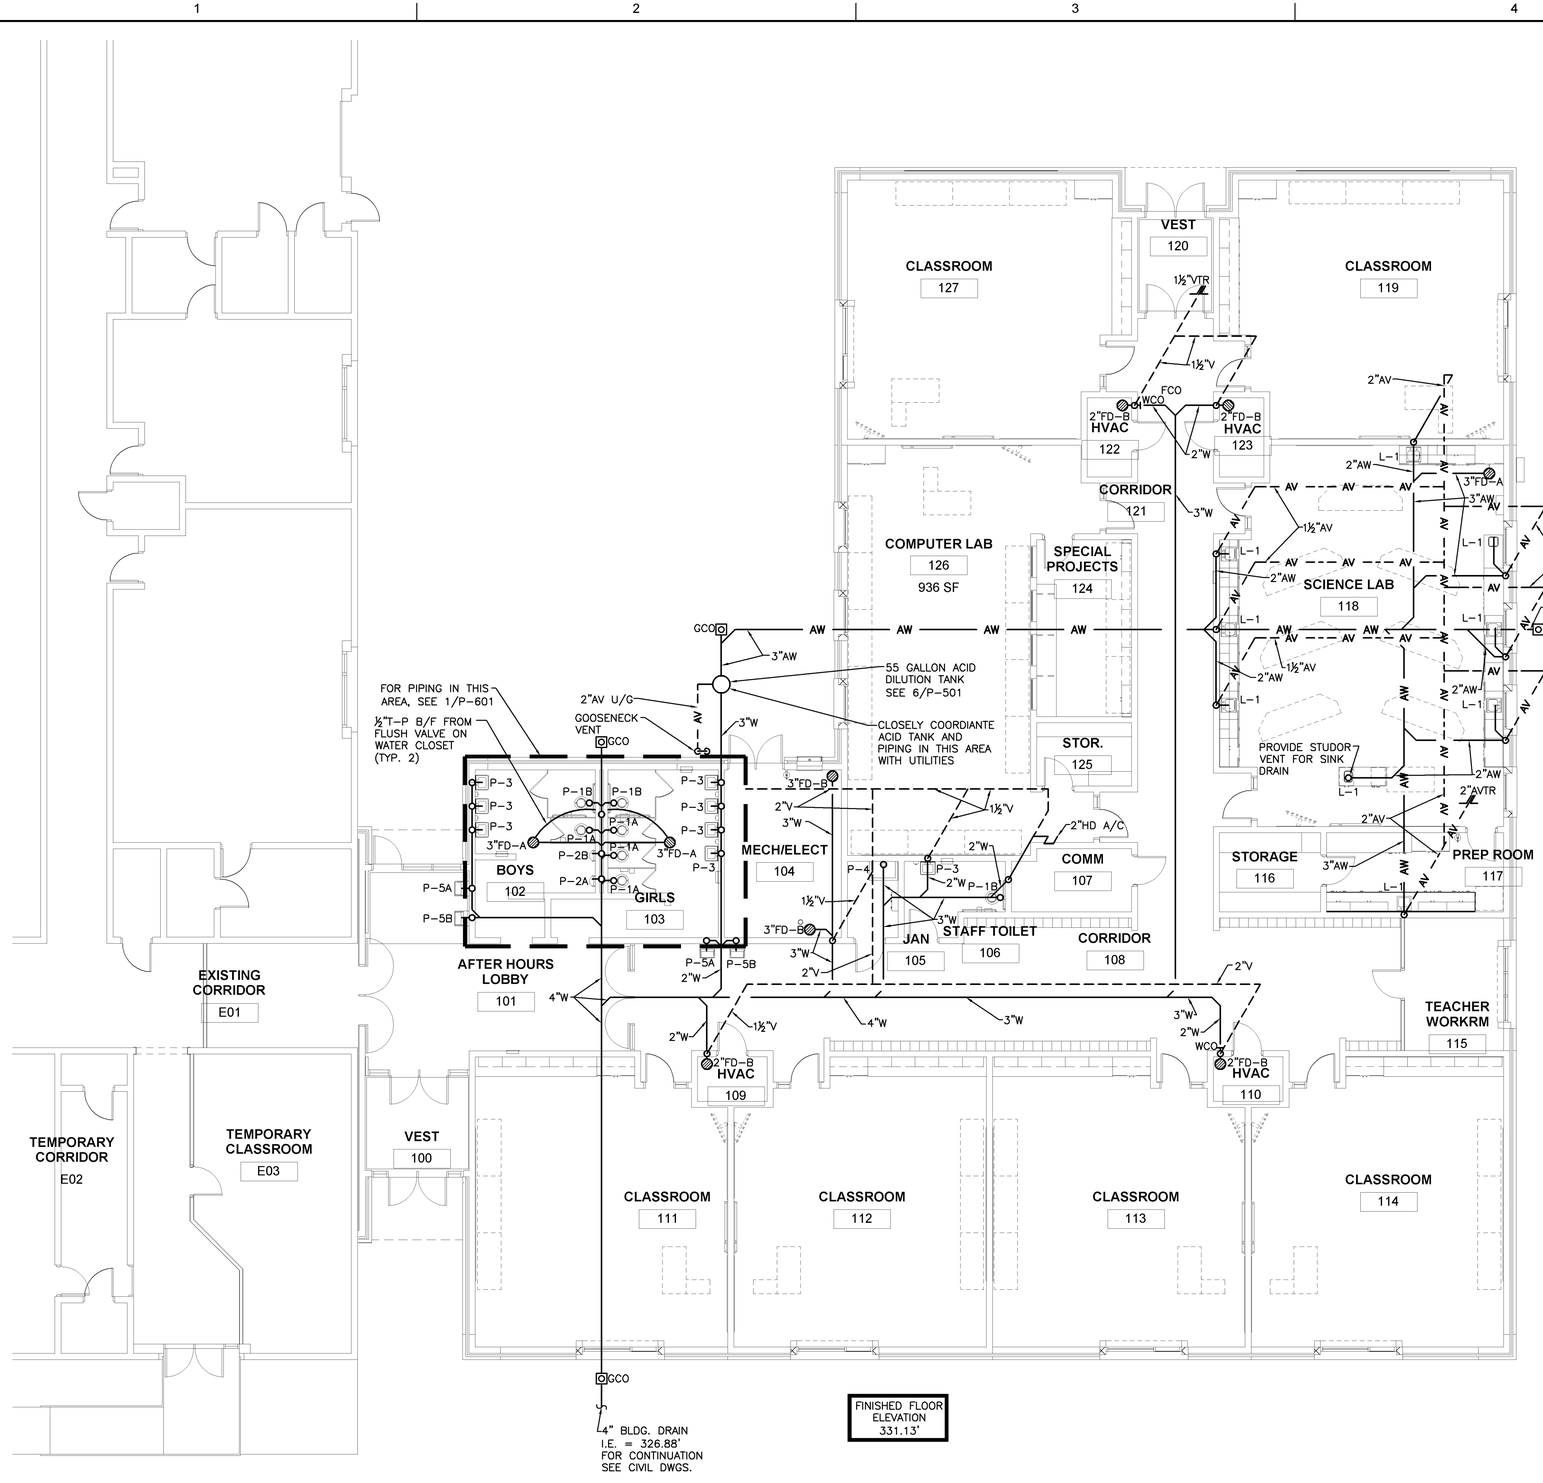

1 P101P101 DRAINAGE & VENT PLAN
1/8" = 1'-0"

KEYED NOTES

LEGEND

KEY PLAN

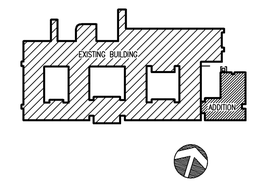

GRAPHIC SCALE

0 4' 8' 16'
1/8" = 1'-0"

US ARMY CORPS OF ENGINEERS SAVANNAH

SYMBOL	DESCRIPTION	DATE	BY

DESIGNED BY: JGB
DWN BY: JGB
CKD BY: CCS
SUBMITTED BY:
FILE NAME: BRHP-101
SIZE: 24x22
PLOT SCALE: 1/8" = 1'-0"
DATE: 25 JAN 2010
SOLICITATION NO.: W912HN-09-R-0018
CONTRACT NO.:
CATEGORY CODE: 730-46-01
PLOT DATE:

U. S. ARMY ENGINEER DISTRICT
CORPS OF ENGINEERS
SAVANNAH DISTRICT

LS3P ASSOCIATES LTD.
205 ½ KING STREET
CHARLESTON, SC. 29401

ALBRITTON JUNIOR HIGH SCHOOL ADDITION
FT BRAGG NORTH CAROLINA

DRAINAGE & VENT PLAN

PLATE REFERENCE NUMBER
P-101
SHEET 67