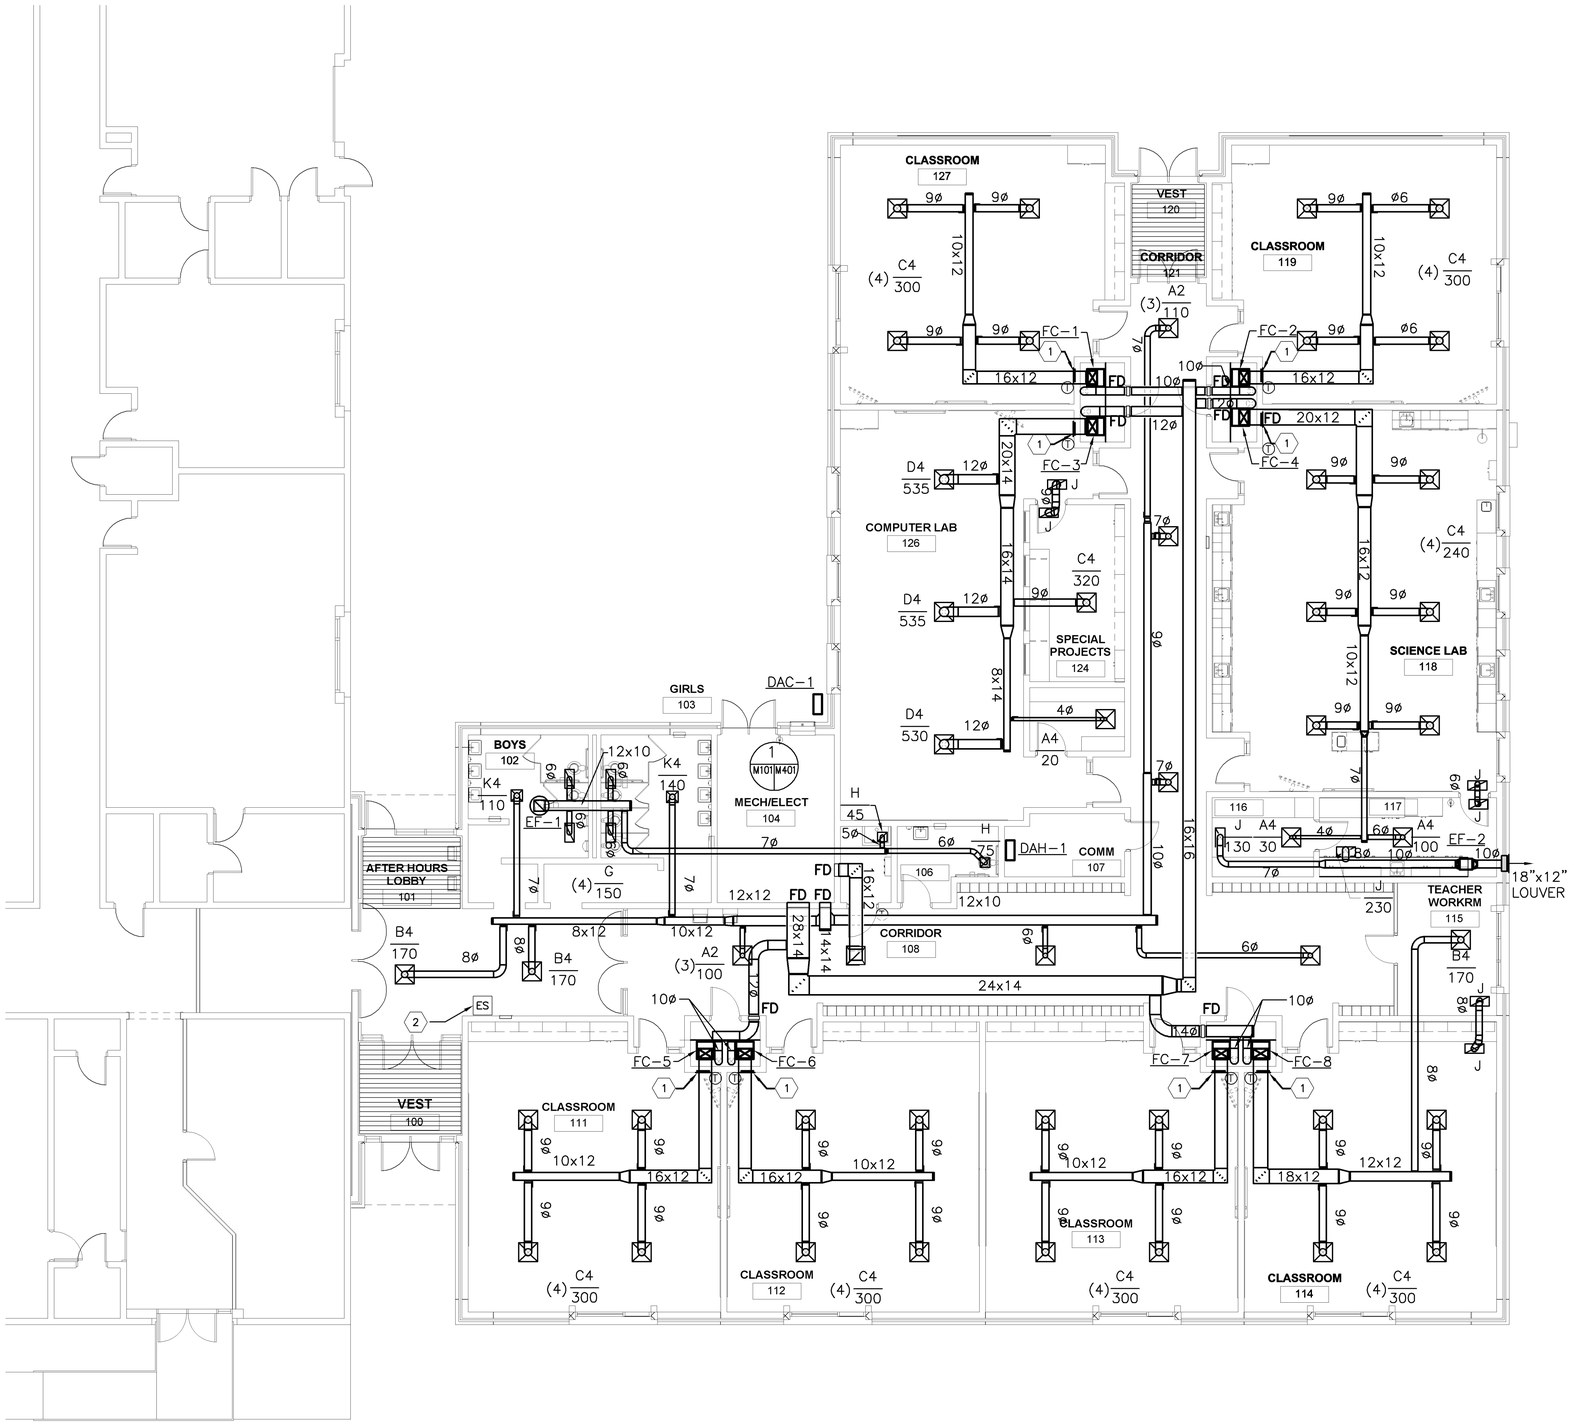

1 M101M101 MECHANICAL - FIRST FLOOR PLAN
1/8" = 1'-0"

KEYED NOTES

1. TYPE 'E' RETURN AIR GRILLE. MOUNT 12" AFF.
2. EMERGENCY HVAC SHUT DOWN SWITCH.

LEGEND

KEY PLAN

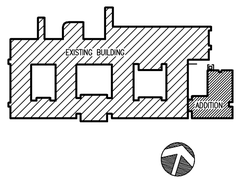

GRAPHIC SCALE

0 4' 8' 16'
1/8" = 1'-0"

US ARMY CORPS OF ENGINEERS SAVANNAH

SYMBOL	DESCRIPTION	DATE	BY

DESIGNED BY: REL
DWN BY: REL
CKD BY: TAM
SUBMITTED BY:
FILE NAME: BRMM-101
SIZE: 34x22
PLOT SCALE: 1/8"=1'-0"
DATE: 25 JAN 2010
SOLICITATION NO.: W912HN-09-R-0018
CONTRACT NO.:
CATEGORY CODE: 730-46-01
PLOT DATE:

U. S. ARMY ENGINEER DISTRICT
CORPS OF ENGINEERS
SAVANNAH DISTRICT

LS3P ASSOCIATES LTD.
205 ½ KING STREET
CHARLESTON, SC. 29401

ALBRITTON JUNIOR HIGH SCHOOL ADDITION
FT BRAGG NORTH CAROLINA

MECHANICAL FLOOR PLAN

PLATE REFERENCE NUMBER
M-101
SHEET 73