


1 M501|M501 HOT WATER PIPING SCHEMATIC
NOT TO SCALE

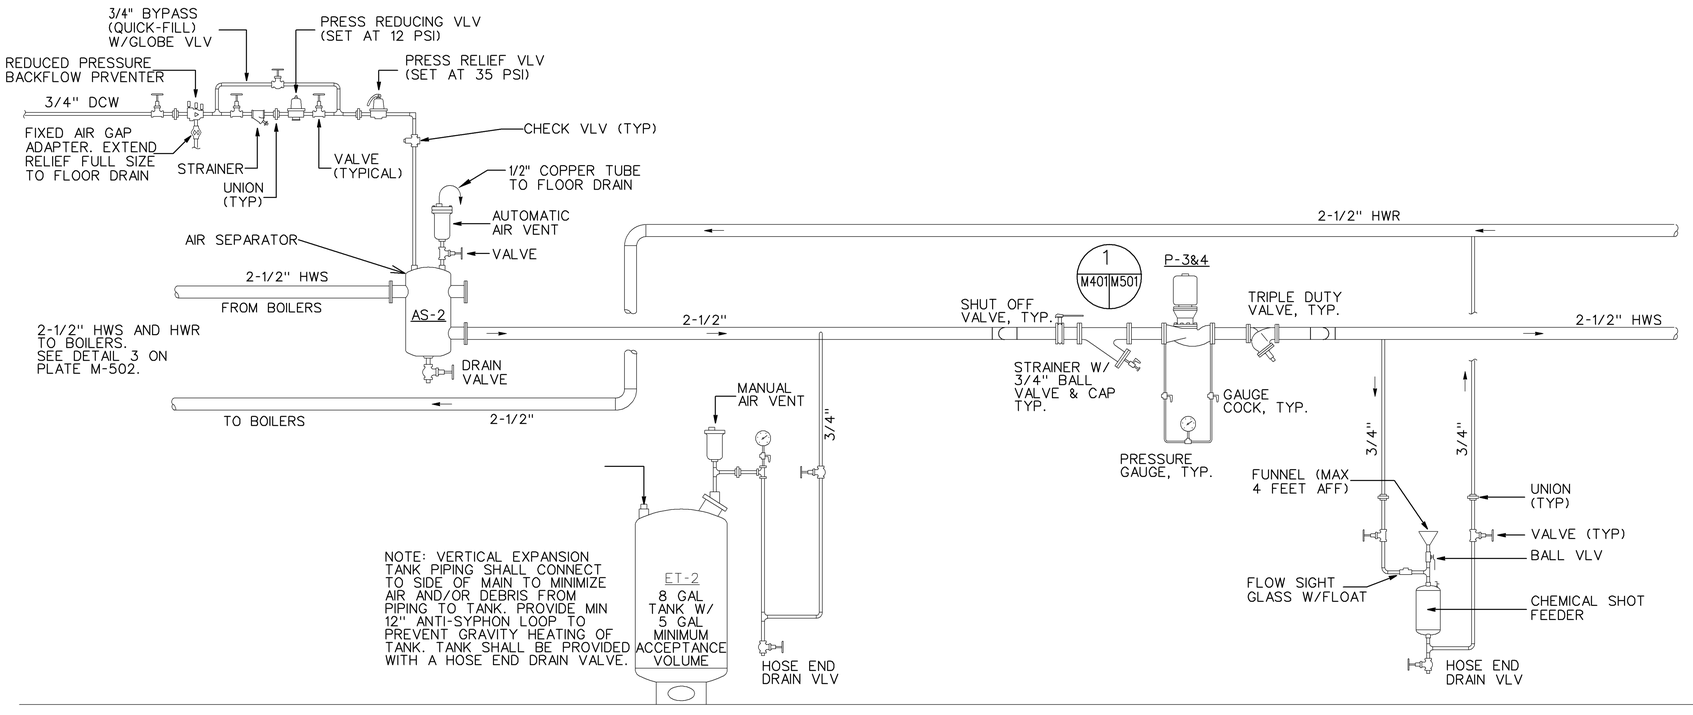


NOTE: VERTICAL EXPANSION TANK PIPING SHALL CONNECT TO SIDE OF MAIN TO MINIMIZE AIR AND/OR DEBRIS FROM PIPING TO TANK. TANK SHALL BE PROVIDED WITH A HOSE END DRAIN VALVE.

2 M501|M501 CHILLED WATER PIPING SCHEMATIC
NOT TO SCALE

US ARMY CORPS OF ENGINEERS SAVANNAH

| BY | DATE | DESCRIPTION | SYMBOL |
|---|---|---|---|
| | | | |

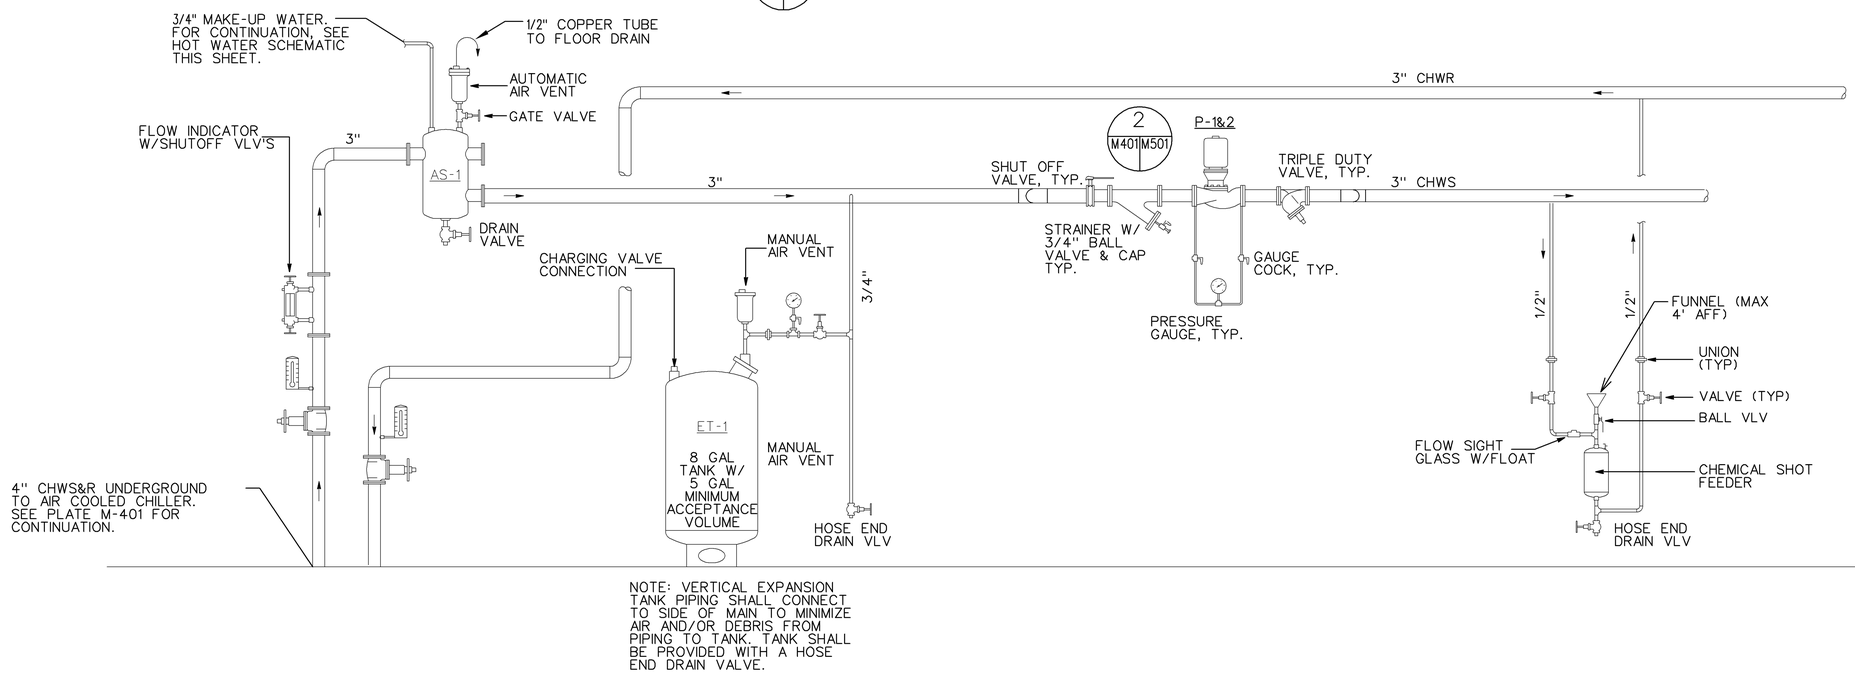DESIGNED BY: REL
DWN BY: REL
CKD BY: TAM
SUBMITTED BY:
DATE: 25 JAN 2010
SOLICITATION NO.: W912HN-09-R-0018
CONTRACT NO.:
CATEGORY CODE: 730-45-01
FILE NAME: BRHM-501
SIZE: 24x22
PLOT SCALE: 1/1
PLOT DATE:

U. S. ARMY ENGINEER DISTRICT CORPS OF ENGINEERS SAVANNAH DISTRICT

LS3P ASSOCIATES LTD. 205 ½ KING STREET CHARLESTON, SC. 29401

ALBRITTON JUNIOR HIGH SCHOOL ADDITION
FT BRAGG NORTH CAROLINA

# MECHANICAL DETAILS

PLATE REFERENCE NUMBER
M-501
SHEET 76