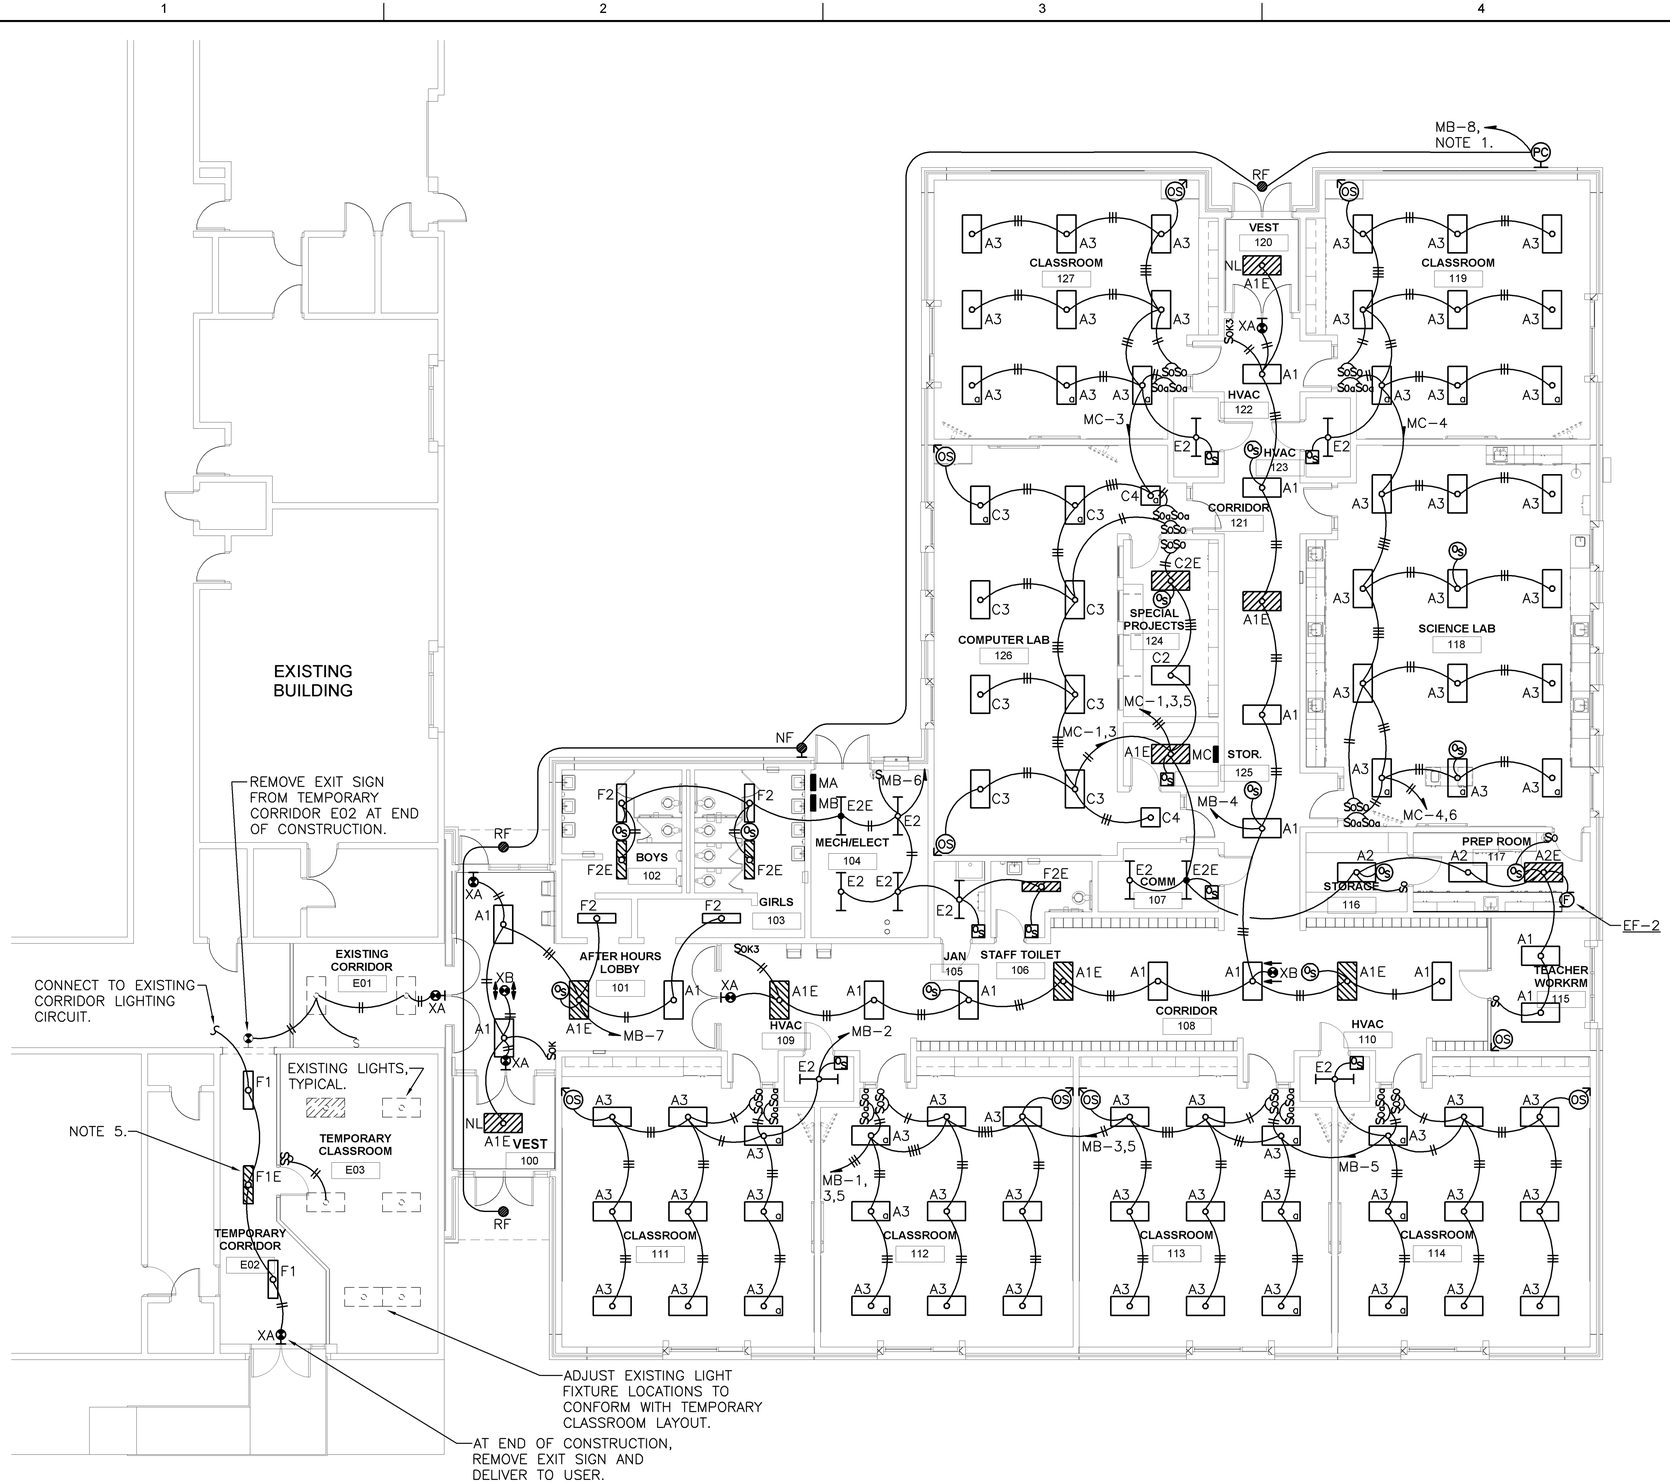

1 E101 | E101

ELECTRICAL – LIGHTING FLOOR PLAN

SCALE: 1/8" = 1'-0"

KEYED NOTES

1. LOCATE WALL MOUNTED PHOTOCELL UNDER EAVES, FACING NORTH, AVOID ALL OTHER LIGHT SOURCES.
2. CLASSROOM SWITCHES CONTROL INBOARD AND OUTBOARD LAMPS WITHIN A LIGHTING FIXTURE. PROVIDE SEPARATE CONTROLS FOR FRONT OF CLASSROOM FIXTURES MARKED BY SUBSCRIPT (a).
3. MODIFY EXIT SIGNS IN EXISTING SCHOOL TO RE-ROUTE THROUGH TEMPORARY CORRIDOR AS SHOWN UNTIL NEW CONSTRUCTION IS COMPLETE.
4. REFER TO PLATE AD101 & A304 FOR LOCATION OF NEW EGRESS CORRIDOR IN EXISTING SCHOOL. PROVIDE (3) TYPE F1 LIGHTING FIXTURES EQUALLY SPACED AND CONNECT TO EXISTING CORRIDOR LIGHTING CIRCUIT. PROVIDE (2) EXIT SIGNS, ONE AT CORRIDOR EXIT AND ONE AT EXTERIOR DOOR. PROVIDE (1) FIRE ALARM PULL STATION AND (1) NOTIFICATION DEVICE AT EXIT DOOR, COORDINATE WITH EXISTING HONEYWELL SYSTEM INSTALLER.
5. REMOVE (3) TYPE F1 FIXTURES AT COMPLETION OF CONSTRUCTION AND RESTORE LIGHTING LAYOUT TO ORIGINAL CONDITION.

LEGEND

KEY PLAN

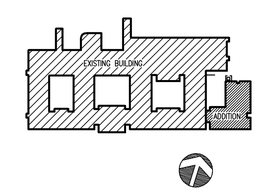

GRAPHIC SCALE

0 4' 8' 16'

1/8" = 1'-0"

US ARMY CORPS OF ENGINEERS SAVANNAH

SYMBOL	DESCRIPTION	DATE	BY

DESIGNED BY: IDM | DATE: 25 JAN 2010
DWN BY: IDM | CKD BY: VRL | SOLICITATION NO.: W912HN-09-R-0018
SUBMITTED BY: | CONTRACT NO.:
FILE NAME: BRHE-101 | CATEGORY CODE: 730-46-01
SIZE: 34x22 | PLOT SCALE: 1/8=1'-0" | PLOT DATE:

U. S. ARMY ENGINEER DISTRICT CORPS OF ENGINEERS SAVANNAH DISTRICT

LS3P ASSOCIATES LTD. 205 ½ KING STREET CHARLESTON, SC, 29401

ALBRITTON JUNIOR HIGH SCHOOL ADDITION
FT BRAGG NORTH CAROLINA

LIGHTING FLOOR PLAN

PLATE REFERENCE NUMBER E-101

SHEET 87