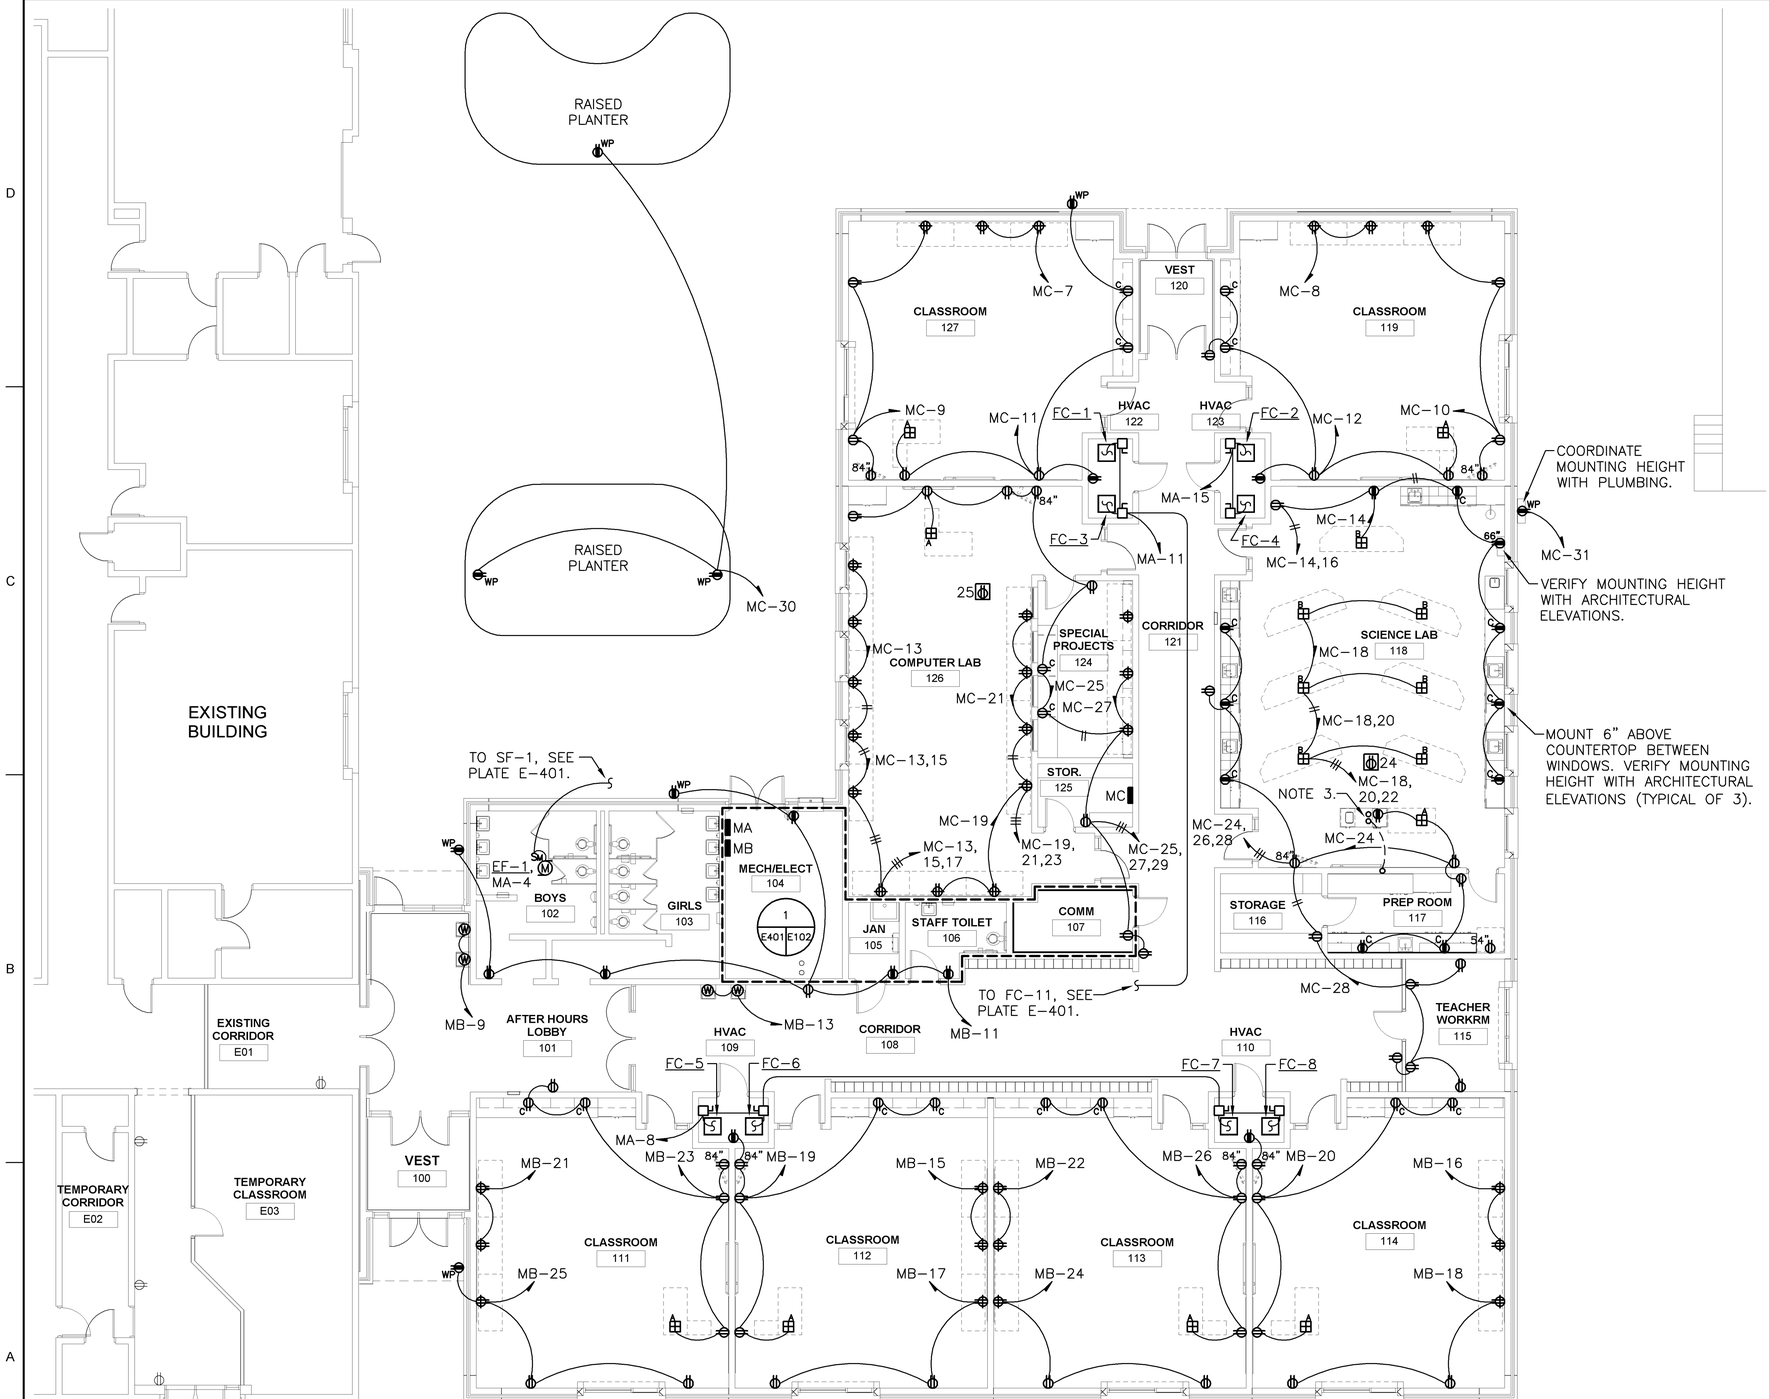

1 E102 | E102

ELECTRICAL – POWER FLOOR PLAN

SCALE: 1/8" = 1'-0"

KEYED NOTES

1. COORDINATE LOCATION OF HVAC CONTROL PANEL WITH MECHANICAL CONTRACTOR.
2. REFER TO THE ELECTRICAL PANELBOARD SCHEDULES AND EQUIPMENT RATINGS & CONNECTIONS SCHEDULE ON SHEET E-604 FOR VOLTAGE BRANCH CIRCUITS, BREAKERS AND OTHER RELATED ELECTRICAL EQUIPMENT TO BE PROVIDED AND/OR INSTALLED BY THE ELECTRICAL CONTRACTOR.
3. STUB-UP (2) 1-1/2"C. FROM TEACHER LAB TABLE TO NEAREST ACCESSIBLE CEILING FOR POWER & COMMUNICATION WIRING. COORDINATE STUB-UP LOCATIONS WITH ARCHITECTURAL PLANS.

LEGEND

KEY PLAN

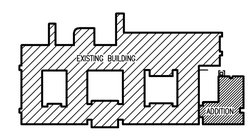

GRAPHIC SCALE

0 4' 8' 16'

1/8" = 1'-0"

US ARMY CORPS OF ENGINEERS SAVANNAH

SYMBOL	DESCRIPTION	DATE	BY

DESIGNED BY: IDM
DWN BY: IDM
CKD BY: WRL
SUBMITTED BY:
FILE NAME: BRME-I02
DATE: 25 JAN 2010
SOLICITATION NO.: W912HN-09-R-0018
CONTRACT NO.:
CATEGORY CODE: 730-45-01
PLOT DATE:
SIZE: 24x22
PLOT SCALE: 1/8"=1'-0"

U. S. ARMY ENGINEER DISTRICT CORPS OF ENGINEERS SAVANNAH DISTRICT

LS3P ASSOCIATES LTD. 205 KING STREET CHARLESTON, SC. 29401

ALBRITTON JUNIOR HIGH SCHOOL ADDITION
FT BRAGG NORTH CAROLINA

POWER FLOOR PLAN

PLATE REFERENCE NUMBER
E-102
SHEET 88