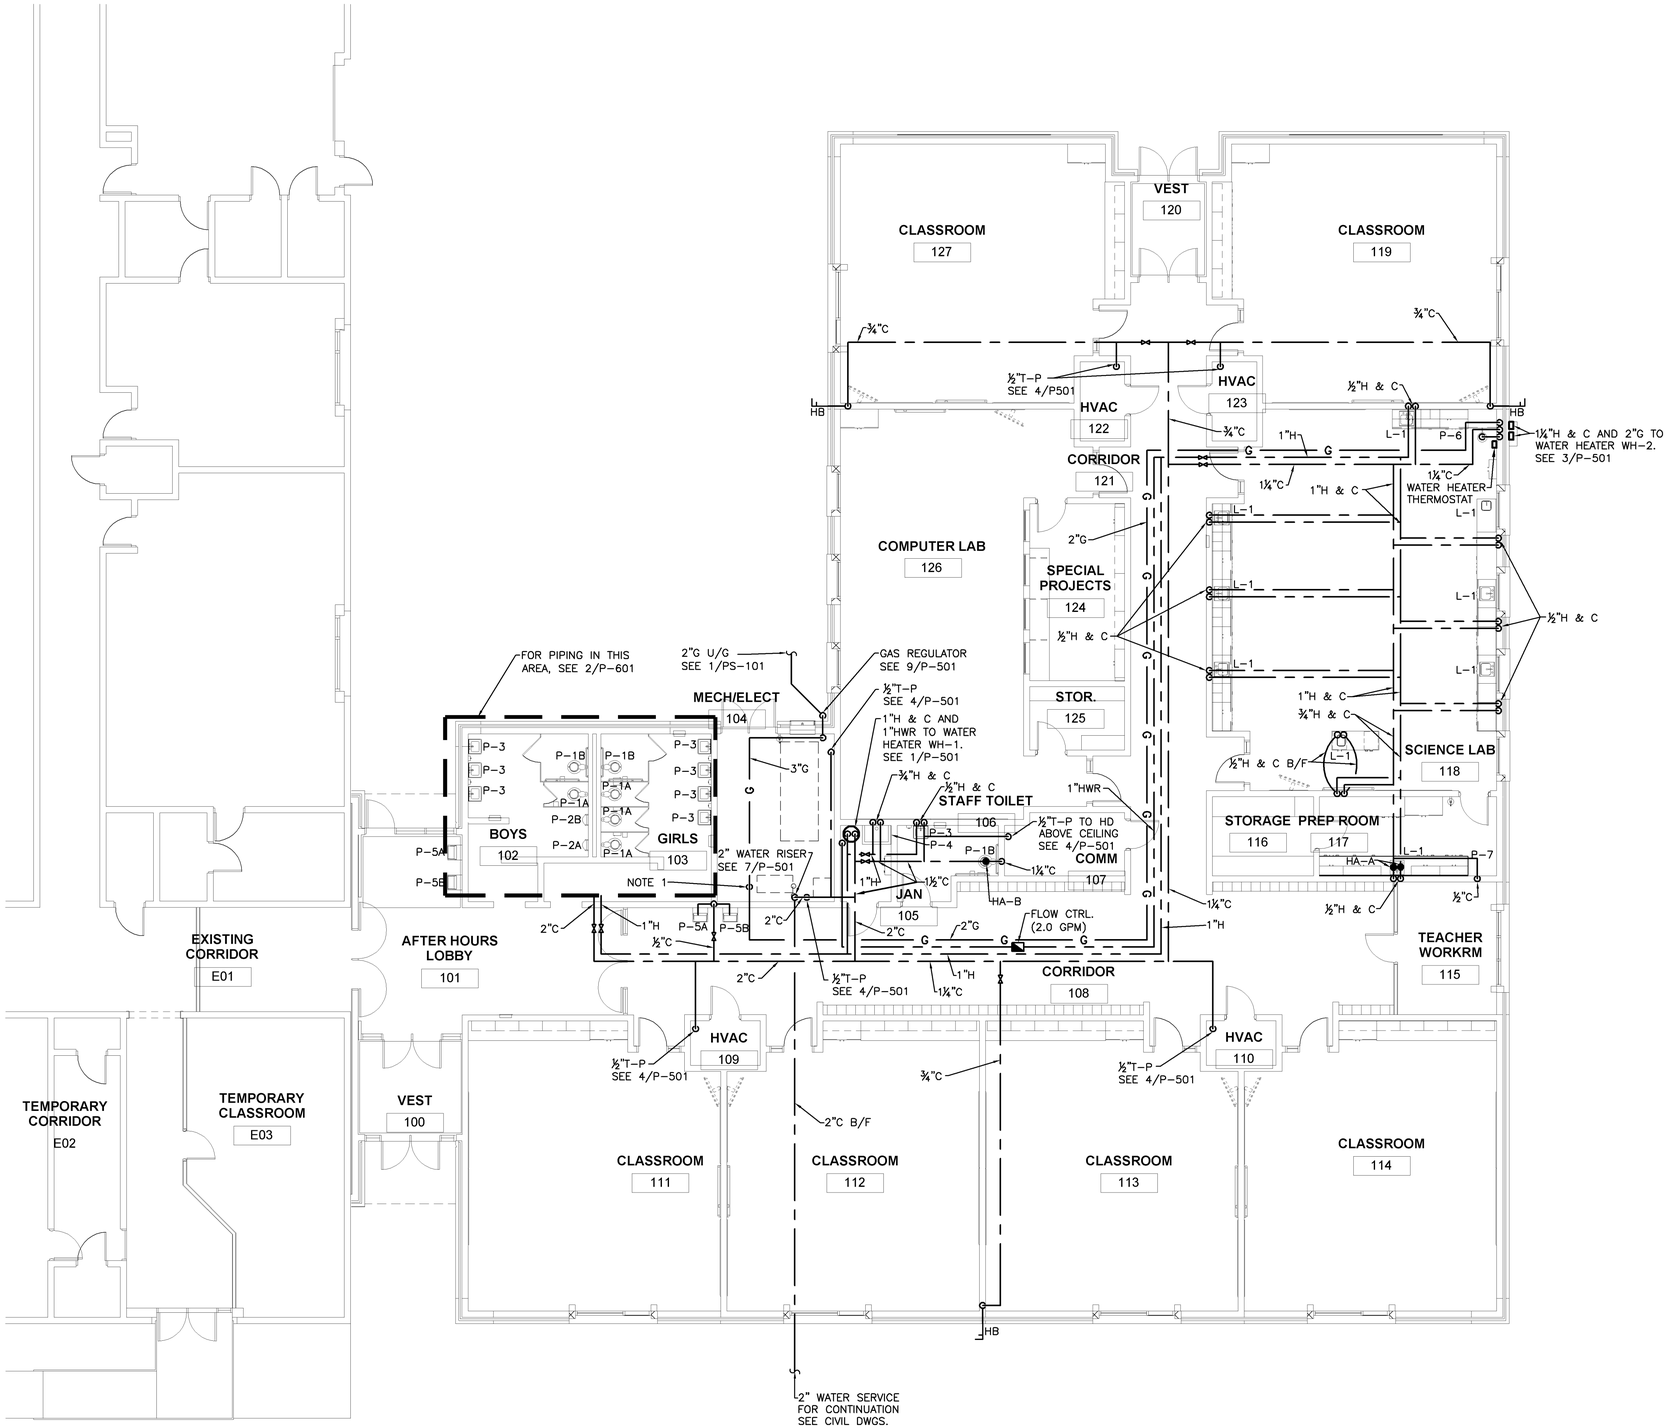


1 P102P102 HOT & COLD WATER PLAN
1/8" = 1'-0"

## KEYED NOTES

1. 3"G DOWN TO BOILER. PROVIDE SHUTOFF VALVE AND UNION. FOR CONTINUATION SEE M-PLATES.

## LEGEND

## KEY PLAN




## GRAPHIC SCALE

0 4' 8' 16'
1/8" = 1'-0"

US ARMY CORPS OF ENGINEERS SAVANNAH

| SYMBOL | DESCRIPTION | DATE | BY |
|---|---|---|---|

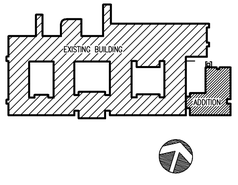DESIGNED BY: JGB
DWN BY: JGB
CKD BY: CCS
SUBMITTED BY:
DATE: 25 JAN 2010
SOLICITATION NO.: W912HN-09-R-0018
CONTRACT NO.:
CATEGORY CODE: 730-46-01
PLOT DATE:
FILE NAME: BRHP-102
PLOT SCALE: 1/8" = 1'-0"
SIZE: 34x22

U. S. ARMY ENGINEER DISTRICT
CORPS OF ENGINEERS
SAVANNAH DISTRICT

LS3P ASSOCIATES LTD.
205 ½ KING STREET
CHARLESTON, SC. 29401

ALBRITTON JUNIOR HIGH SCHOOL ADDITION
FT BRAGG NORTH CAROLINA

# HOT & COLD WATER PLAN

PLATE REFERENCE NUMBER
P-102
SHEET 68